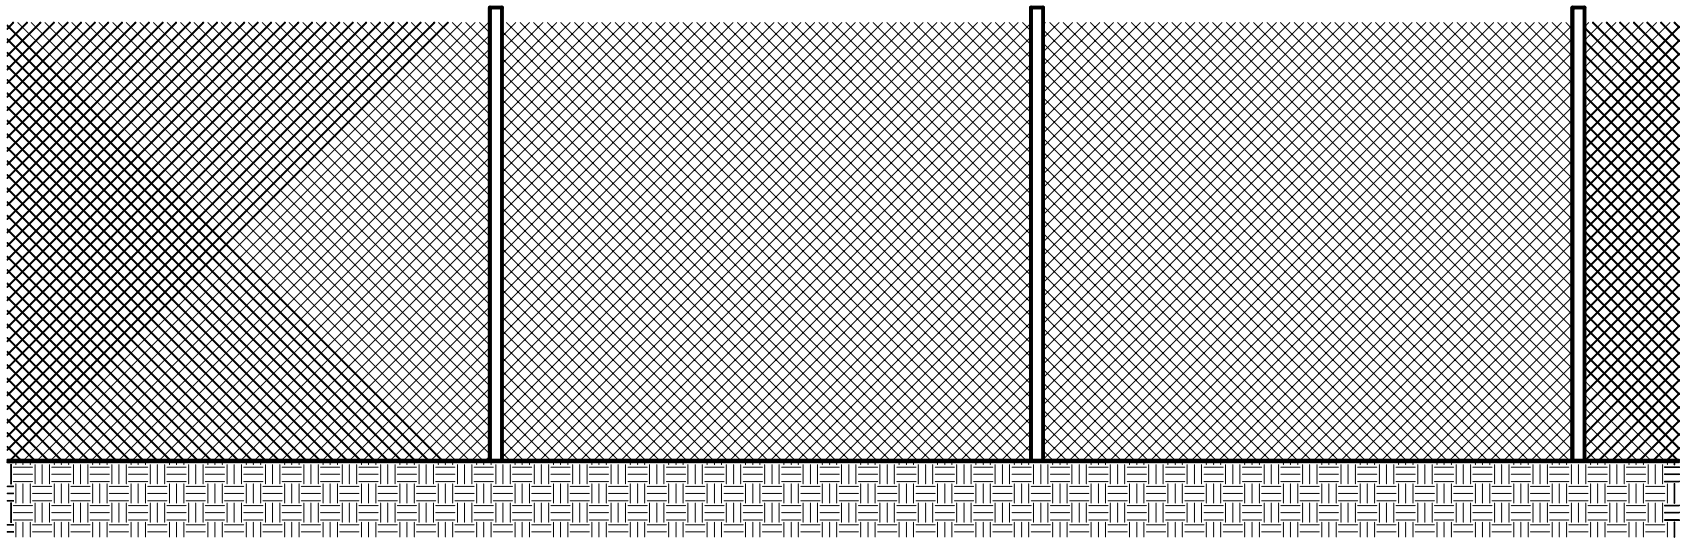

Existing Typical Fence Elevation
Scale 1:50 @ A3

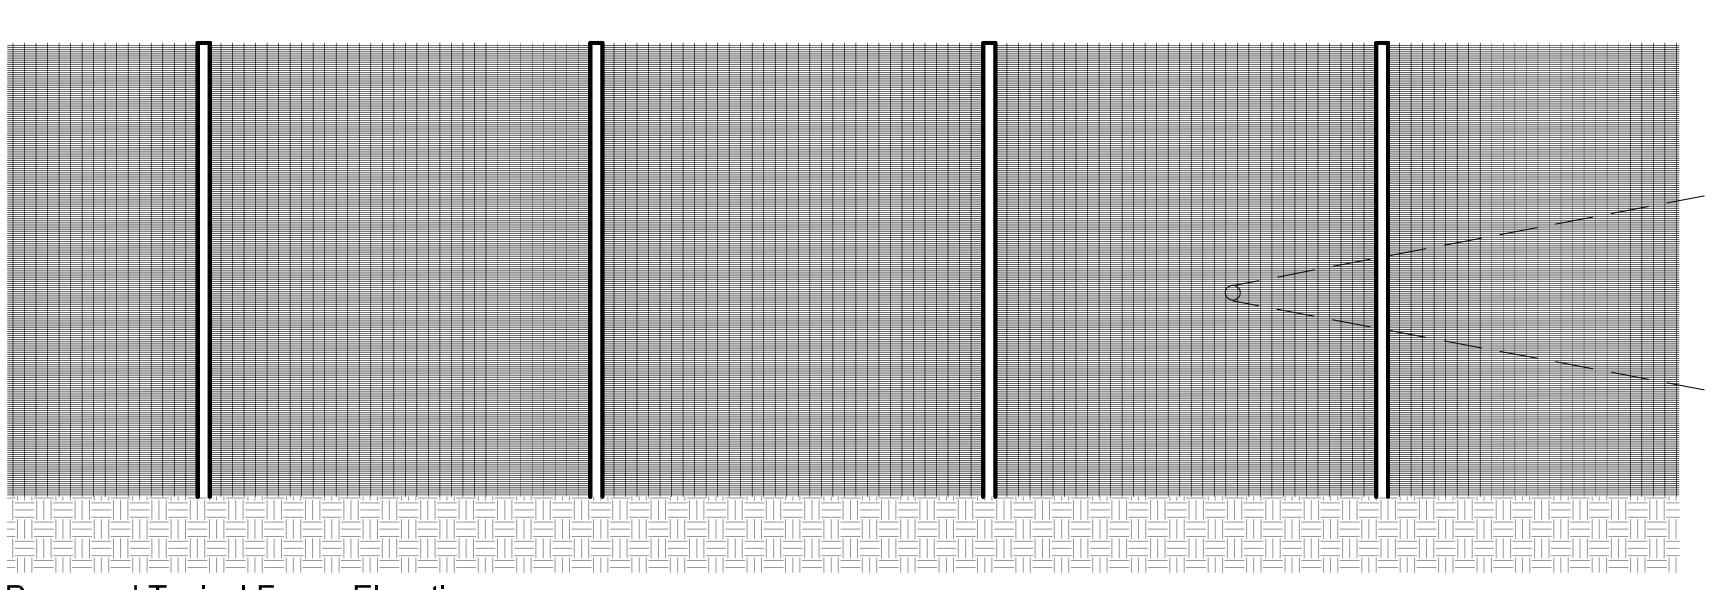

Proposed Typical Fence Elevation
Scale 1:50 @ A3

Proposed Welmesh
Scale 1:5 @ A3

FENCE SPECIFICATION:

BETAFENCE SECURIFOR 3D

MESH PATTERN ~ 76.5mm x 12.7mm welded at each intersection.

HORIZONTAL WIRES ~ 4mm dia.at 12mm centres.

VERTICAL WIRES ~ 4mm dia at 76.5mm centres.

FINISH ~ Polyester powder coated, colour TBC

PRESENTATION ~ All panels have a 30mm barbed top edge.

POSTS ~ As per fencing system manufacturers recommendation.
To include black top caps, tamper-proof countersunk bolts and washers.

FENCE HEIGHT ~ 3m

BOUNDARY VEGETATION:

Boundary vegetation to be cut back/removed where required to allow installation of new fence.

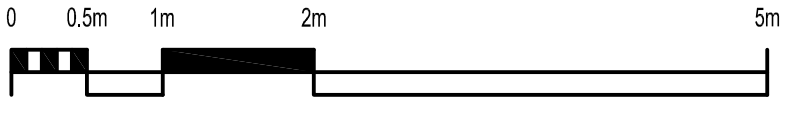

1:50

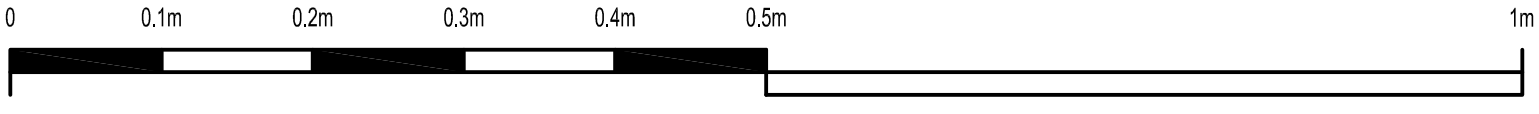

1:5

Notes

THIS DRAWING READ IN CONJUNCTION WITH :

Rev	Description	Date	Dr by	App by
original by		date created		approved by
DK		22.11.16		AMcG

AHR Building Consultancy Ltd
Parsonage Chambers
3 The Parsonage
Manchester
M3 2HW
United Kingdom

T +44(0)161 8287900
E manchester@ahr-global.com
www.ahr-global.com

client
The School Governers of
The Willows Primary School, Wythenshawe

project
Safeguarding Works

drawing
Existing and Proposed Fencing Elevations

project number		scale
2014.01093.016		**As Indicated** @A3
drawing number	rev	issue status
PL02		**Planning**

This drawing is to be read in conjunction with all related drawings. All dimensions must be checked and verified on site before commencing any work or producing shop drawings. The originator should be notified immediately of any discrepancy.
This drawing is copyright and remains the property of AHR.