



Roof Proposed



Roof existing

0 0.5 1 2 3 4 5 Metres 10

No.	Revision/Issue	Date
- -	-	--/--/--
- -	-	--/--/--

F SUMMERFIELD
BSc(Tech)Hons), CEng, FICE, MIStructE
Chartered Consulting, Civil, Structural & Municiple Engineer, Party Wall Surveyor. [Part Of Torplan Ltd]
216 Heaton Moor Road, Stockport, SK4 4DU
Tel: 0161-443 1881 . Mobile: 07802-296027 . Fax 0161-431 0786 .
Web Site: http://www.torplan.co.uk/engineer; e-mail: fs@torplan.co.uk

Project Name and Address
1 Hanlith Mews
Manchester M19 2JS

Roof plans

Project	17.09.20
Date	10.10.17
Scale	1:100 @ A3
Sheet	05
	Rev 0