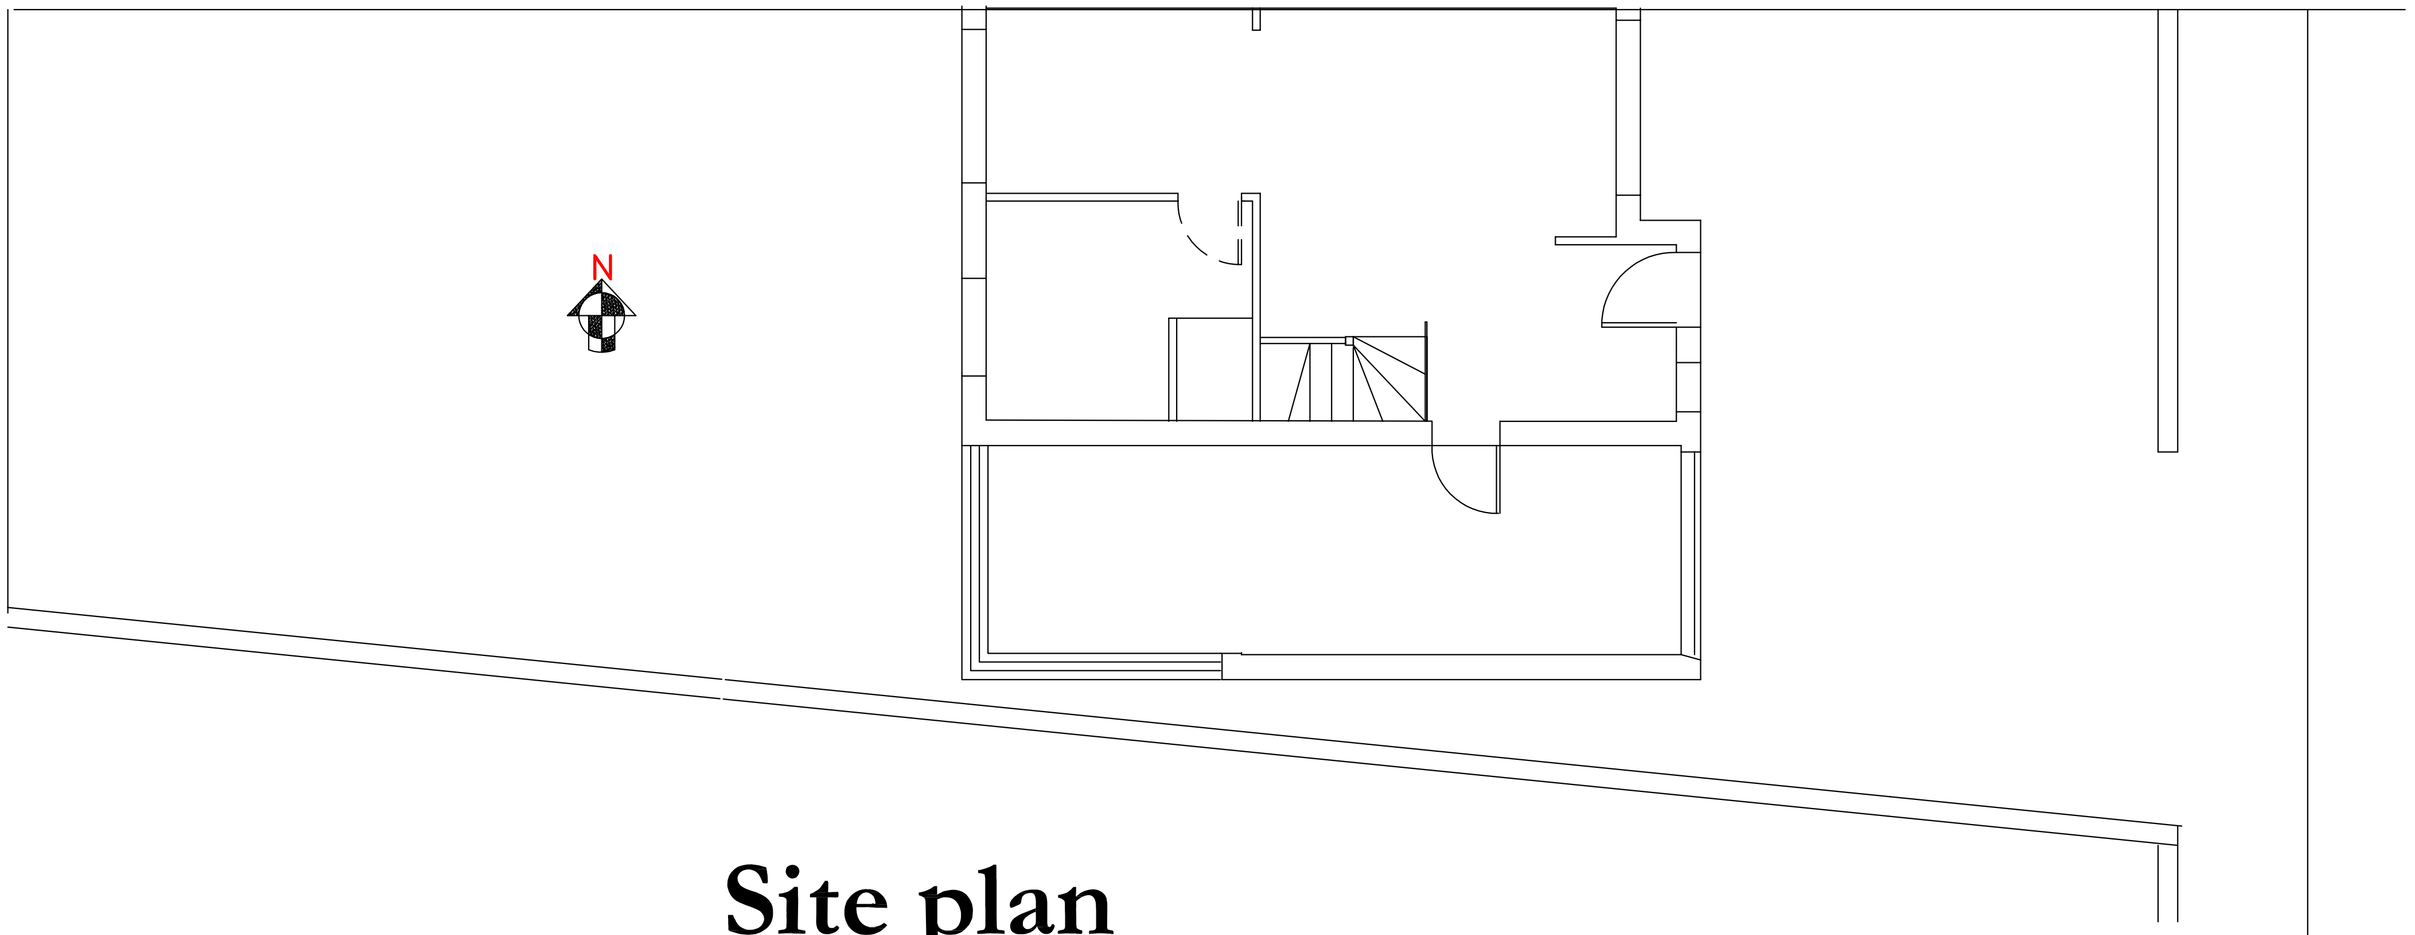


Site plan

0 0.5 1 2 3 4 5 Metres 10

No.	Revision/Issue	Date
--	-	--/--/--
--	-	--/--/--

F SUMMERFIELD
BSc Tech(Hons), CEng, FICE, MIStructE
Chartered Consulting, Civil, Structural & Municiple Engineer, Party Wall Surveyor. {Part Of Torplan Ltd }
216 Heaton Moor Road, Stockport, SK4 4DU
Tel: 0161-443 1881 . Mobile: 07802-296027 . Fax 0161-431 0786 .
Web Site: http://www.torplan.co.uk/engineer; e-mail: fs@torplan.co.uk

Project Name and Address
1 Hanlith Mews
Manchester M19 2JS

Site Plan

Project	**17.09.20**
Date	**10.10.17**
Scale	**1:100 @ A3**
Sheet	**06**
	Rev 0