This drawing is protected by copyright and the information contained therein is the property of William McCall.
The drawing must not be copied and the information contained therein may not be used or disclosed without written permission of and in the manner permitted by William McCall.

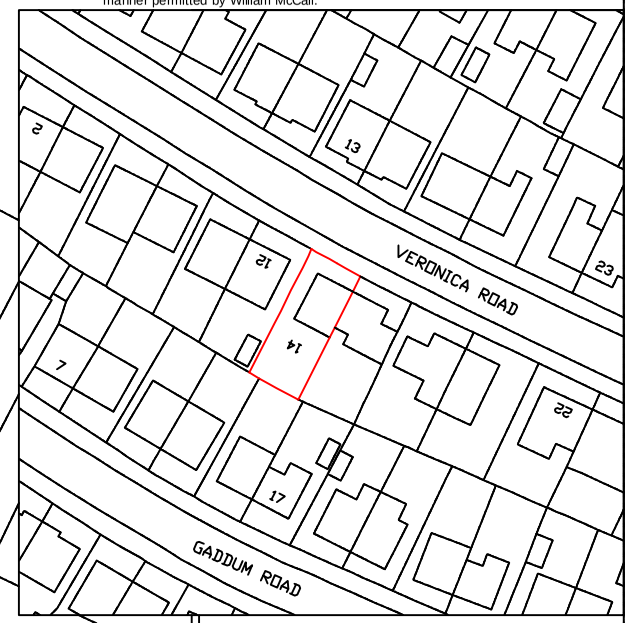

Location Plan (1:1250)

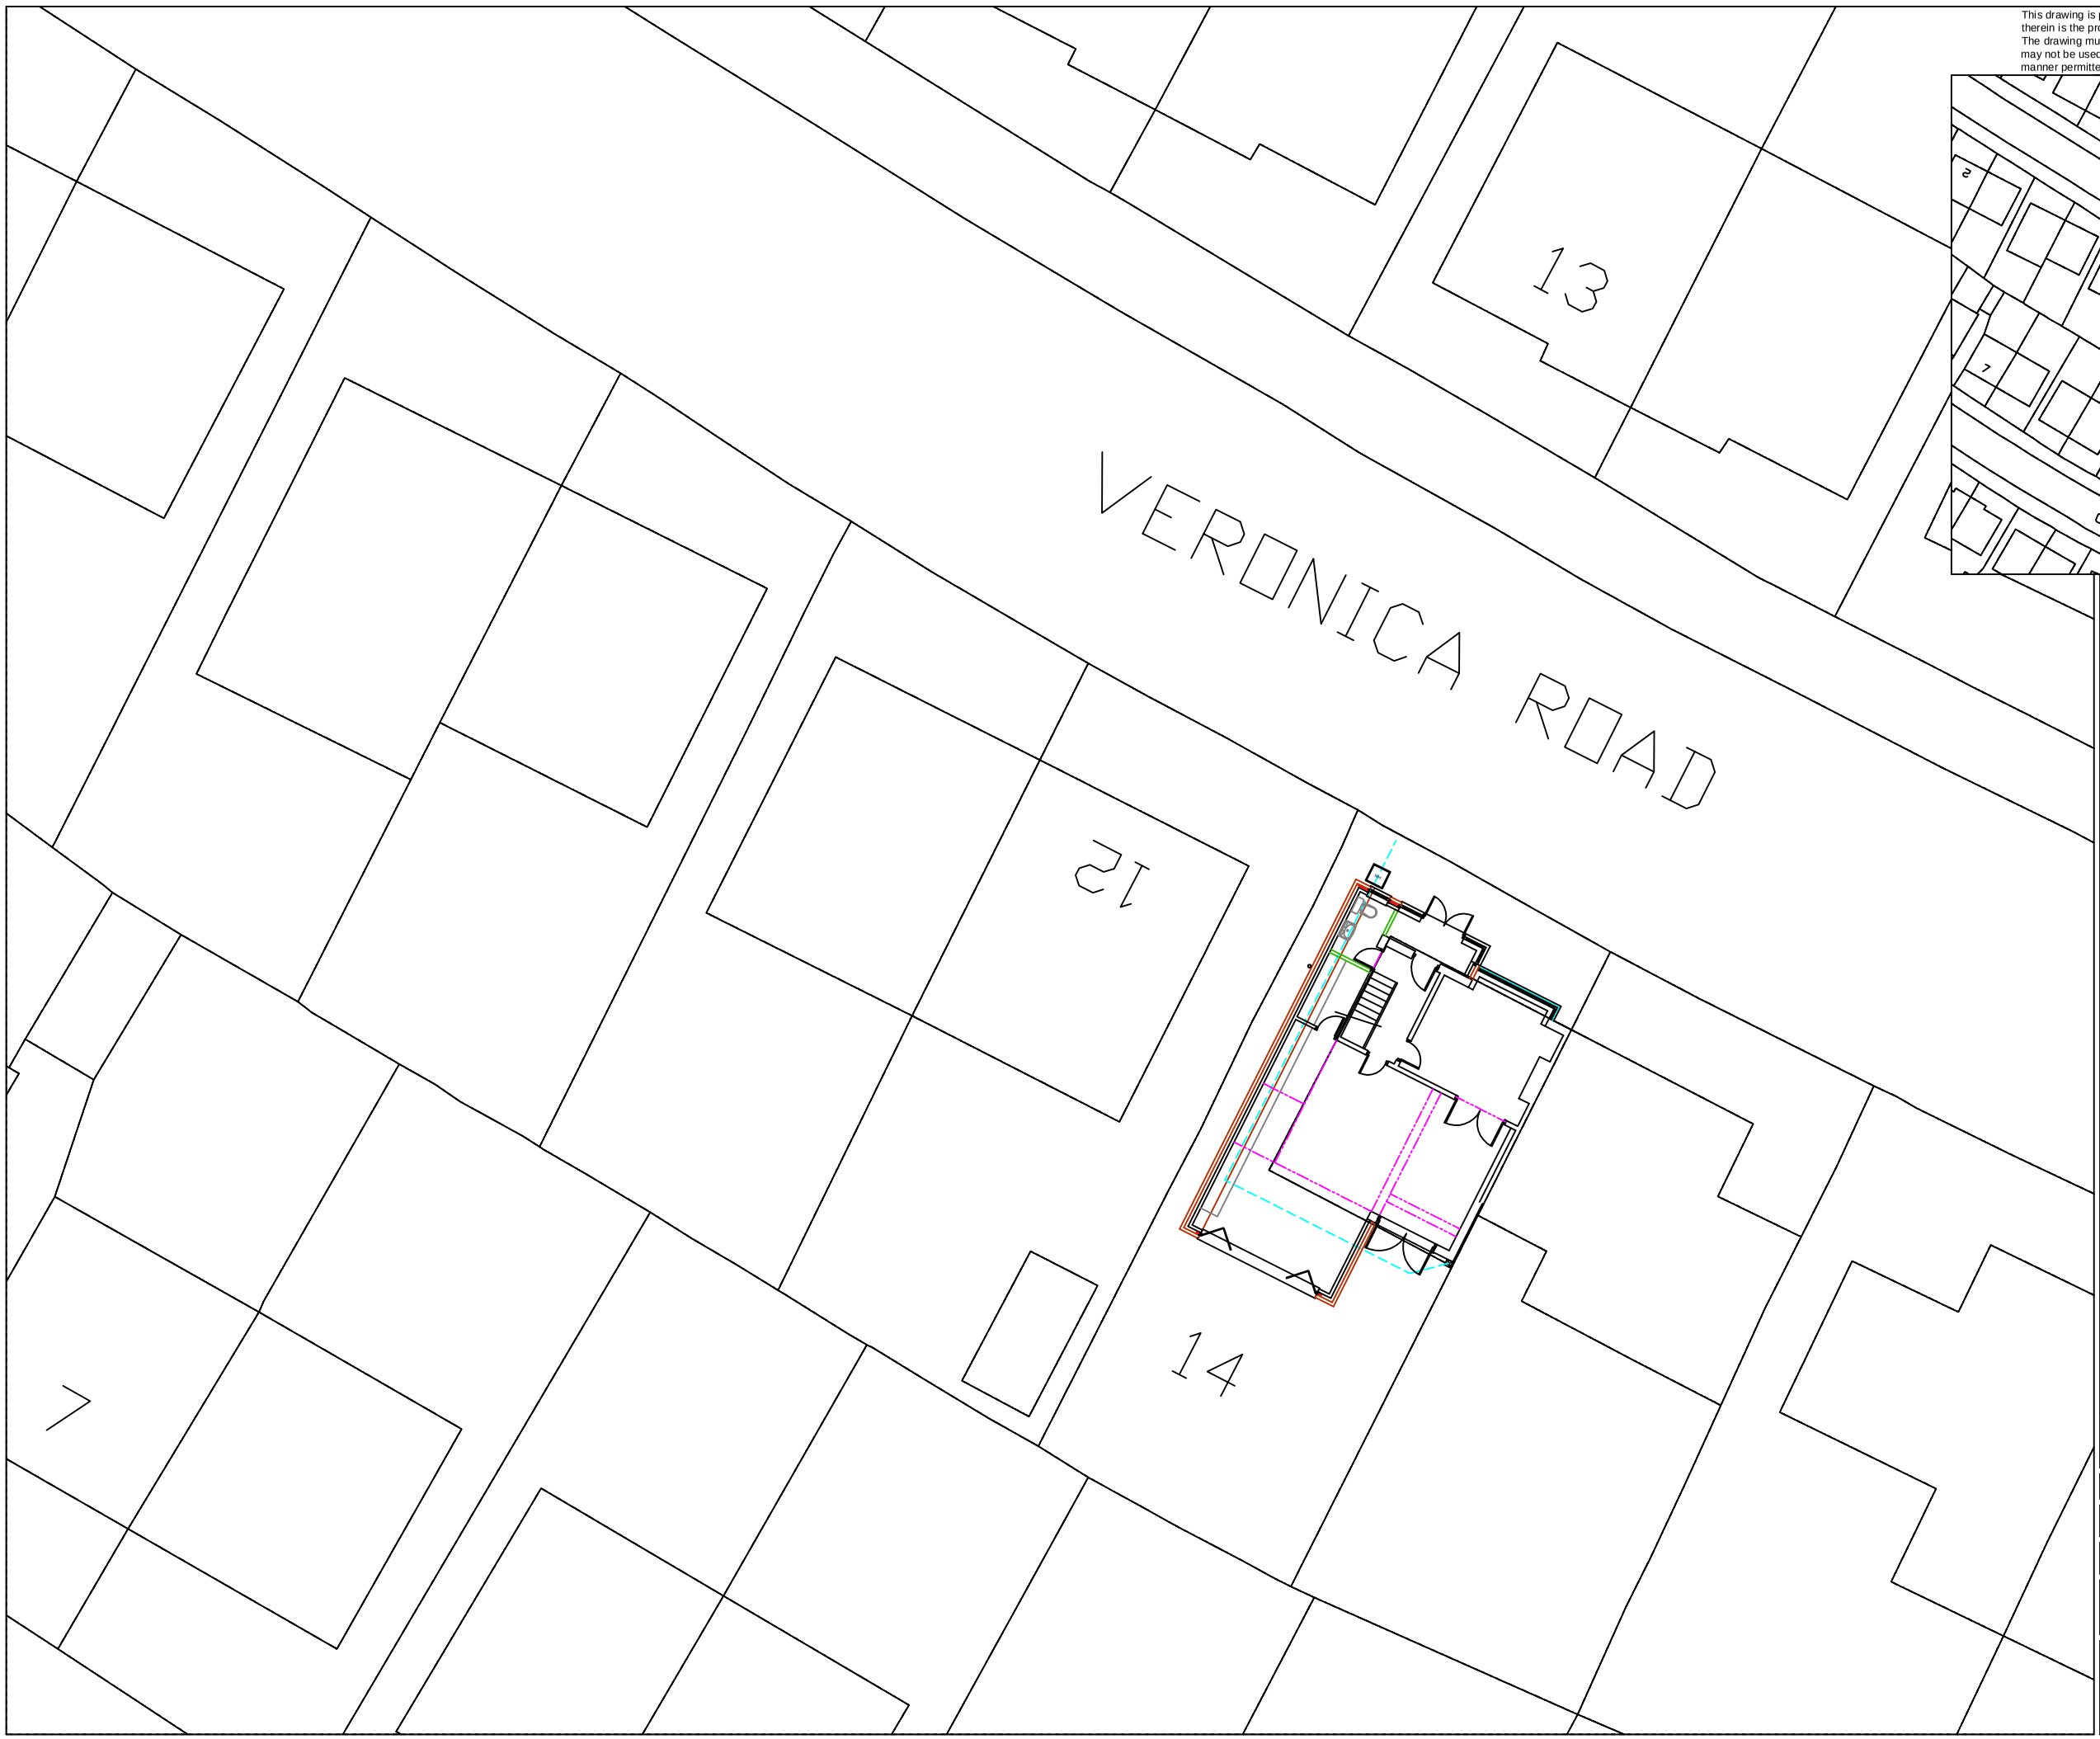

N

Planning Drawing

Project Title :-
Site Plan

Client :- Mr K Wong

Drwg No :-		Date :-	Rev :-
05/16/075	2 of 2	May,16	*

Scale :-	Drawn:-	Checked :-
1:200	WMC	

Site Address :- 14 Veronica Road,
Didsbury
M20 6SU

14 Primrose Bank
Greenfield
Saddleworth
OL3 7JP
Tel: 01457 871202
www.william-mccall.com
enquiries@william-mccall.com

A