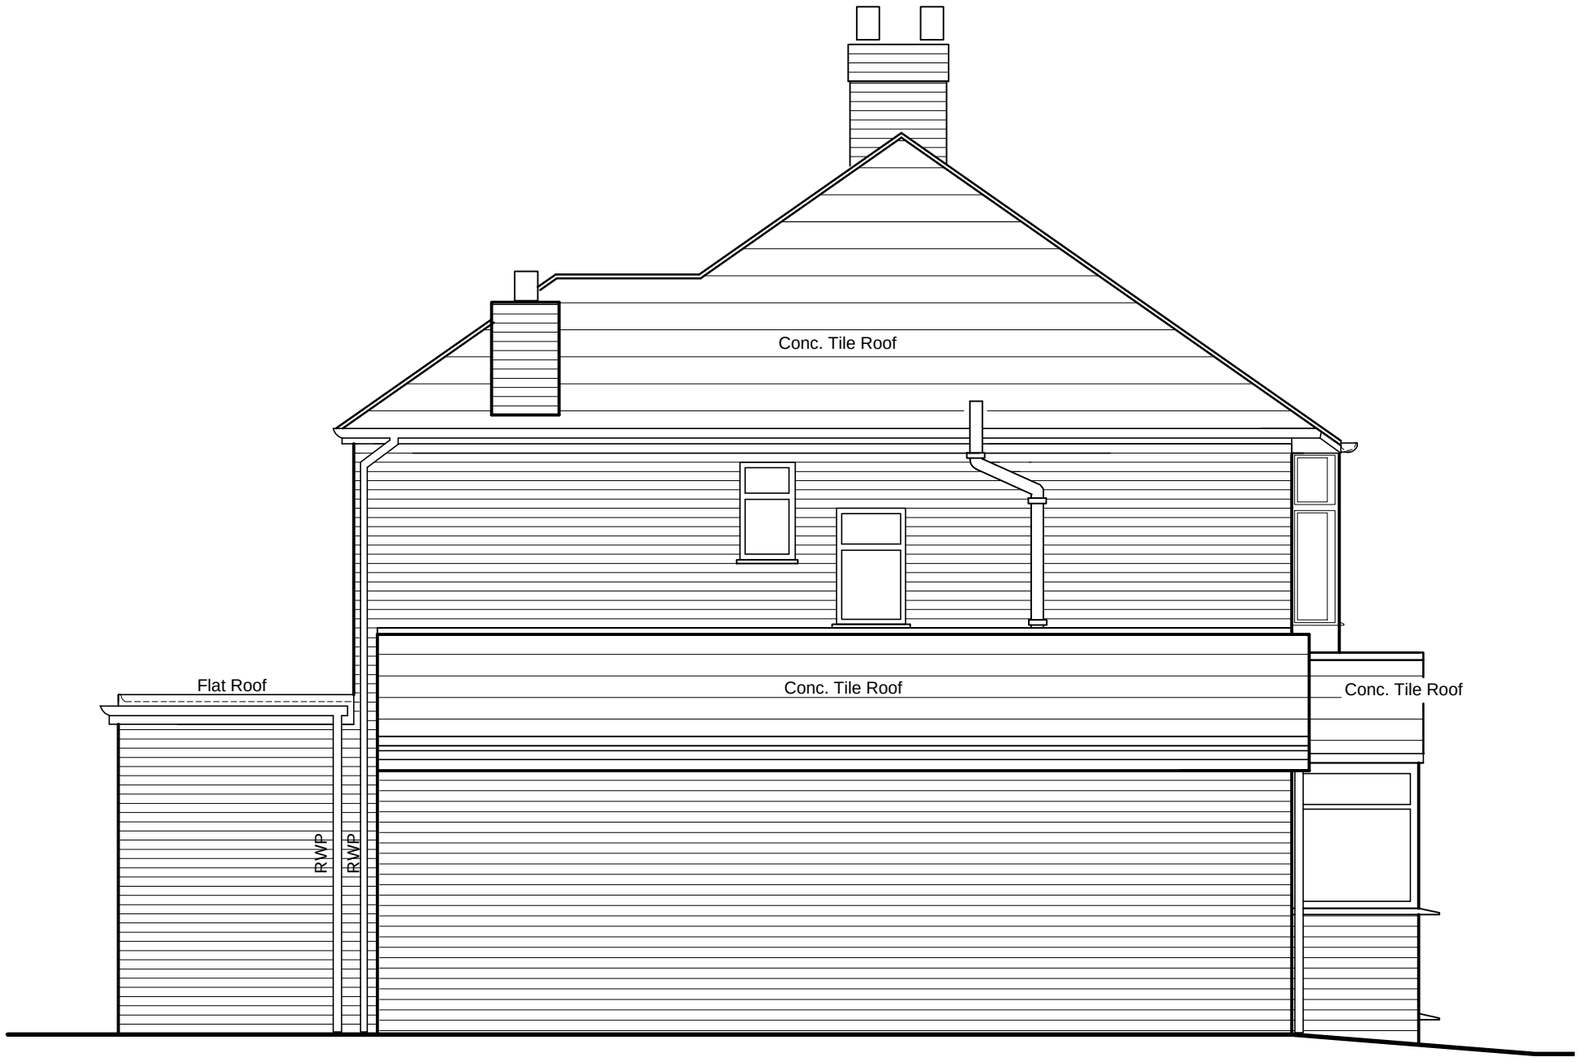

Existing Side Elevation 1:50

Rev.	Drawn	Chkd.	Date	Description
-	CJS	VCO	18.08.17	For Planing Permission

woodbank
consulting engineers ltd
Woodbank
South Crescent Road
Queen's Park
Chester CH4 7AU
Tel- 01244 66 00 42
Mob- 078 555 99 789

Client **TPS Bus & Coach**
(Client Proj. No. 7765001PN)

Project **1 Emerald Rd,**
Manchester
M22 5WA
Proposed Rear Extension

Drawing Title **Existing Side Elevation.**

Scale (at A3)	Drawn By	Date
1:50	CJS	AUG 2017

Drg. no. 01269/P/09 Rev. -

10 0 10 20 50 100mm NATURAL SCALE

ORIGINAL DRAWING SIZE 420 x 297