


## 1 GA_Elevation_North

Scale: 1 : 100




## 2 GA_Elevation_East

Scale: 1 : 100

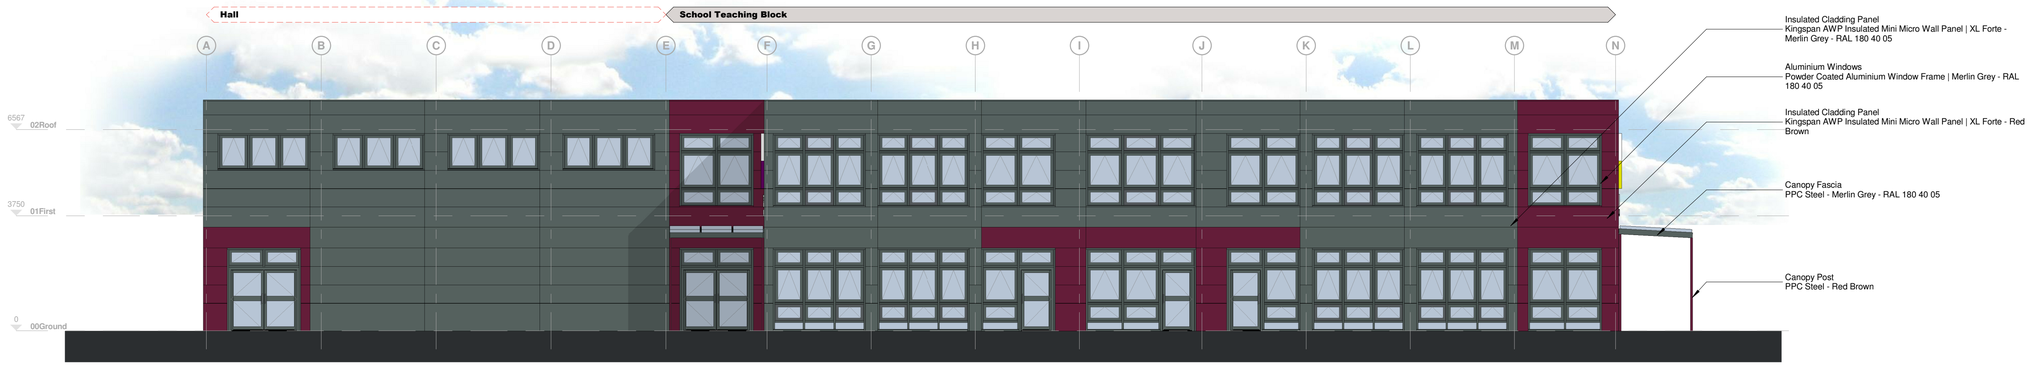


## 3 GA_Elevation_South

Scale: 1 : 100

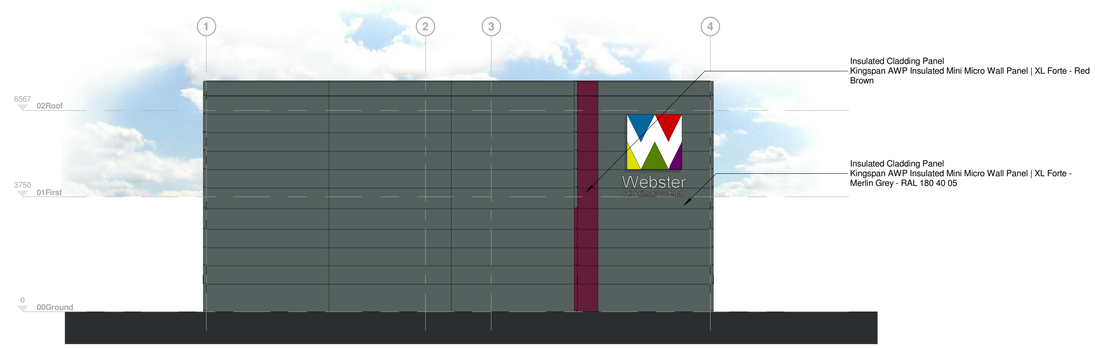


## 4 GA_Elevation_West

Scale: 1 : 100



VISUAL SCALE 1:100 @ A1

**Notes**

Figured dimensions are to be used in all case.
Dimensions should not be scaled from drawing
All existing dimensions should be checked on site before commencement of the work.
Any discrepancies in dimensions should be clarified with the Architect prior to commencement of the work.
No deviation from this drawing will be permitted without the prior written consent of the Architect.
This drawing is to be read in conjunction with all the relevant Mechanical and Electrical drawings.
This drawing is to be read in conjunction with the relevant Structural Engineer's drawings, structural calculations and recommendations.
This drawing is to be read in conjunction with the relevant Fire Safety Strategy drawings

This drawing is copyright and to be returned to the architect on completion of the contract.

| Rev. | Revision description | Drawn | Checked | Date |
|---|---|---|---|---|
| P5 | Cladding colour amended following ISG instruction | CW | PF | 17.10.10 |
| P4 | Revised following ISG instruction | CW | PF | 17.10.05 |
| P3 | Updated following Stage 3 Health Check consultation | CW | PF | 17.09.29 |
| P2 | Canopy removed from Southern elevation - as instructed | CW | PF | 17.09.26 |
| P1 | Drawing updated following stakeholder consultations | CW | PF | 17.09.22 |

**Lovelock Mitchell Architects**
3 Stanley Street, Chester, CH1 2LS
Tel +44 (0) 1244 404321

St Andrews Business Centre
St Andrews Park, Mold, Flintshire, CH7 1XB
Tel 0843 515 9921

e-mail: admin@lovelockmitchell.com
web: www.lovelockmitchell.com

Project
Manchester EBN Framework
Webster Primary School

Title
Building_GA_Elevations

| LMA Project | Drawing number | Rev. |
|---|---|---|
| 1520 | WEB-LMA-02-ZZ-DR-A-2100 | P5 |