

4 Front - Proposed
1 : 100

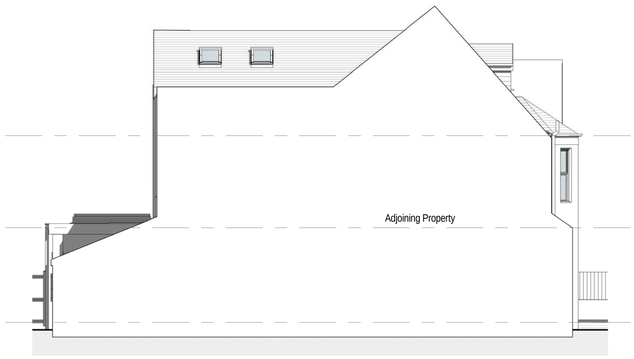

5 Left Side - Proposed
1 : 100

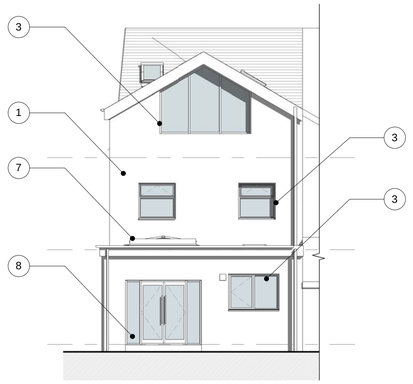

6 Rear - Proposed
1 : 100

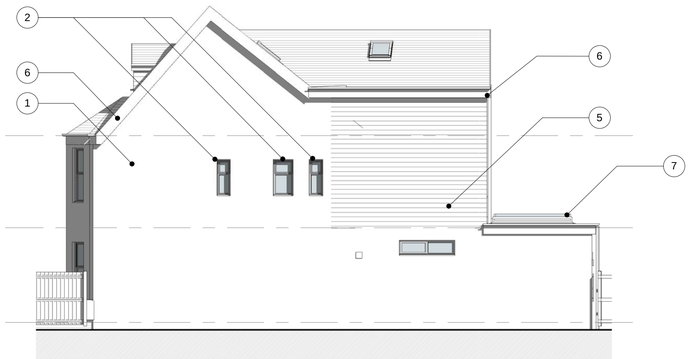

7 Right Side - Proposed
1 : 100

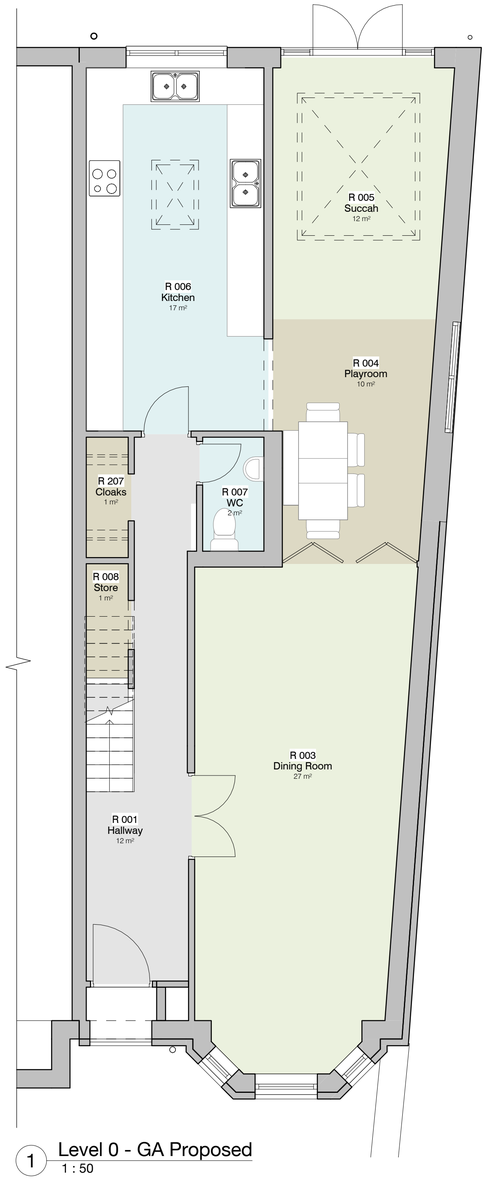

1 Level 0 - GA Proposed
1 : 50

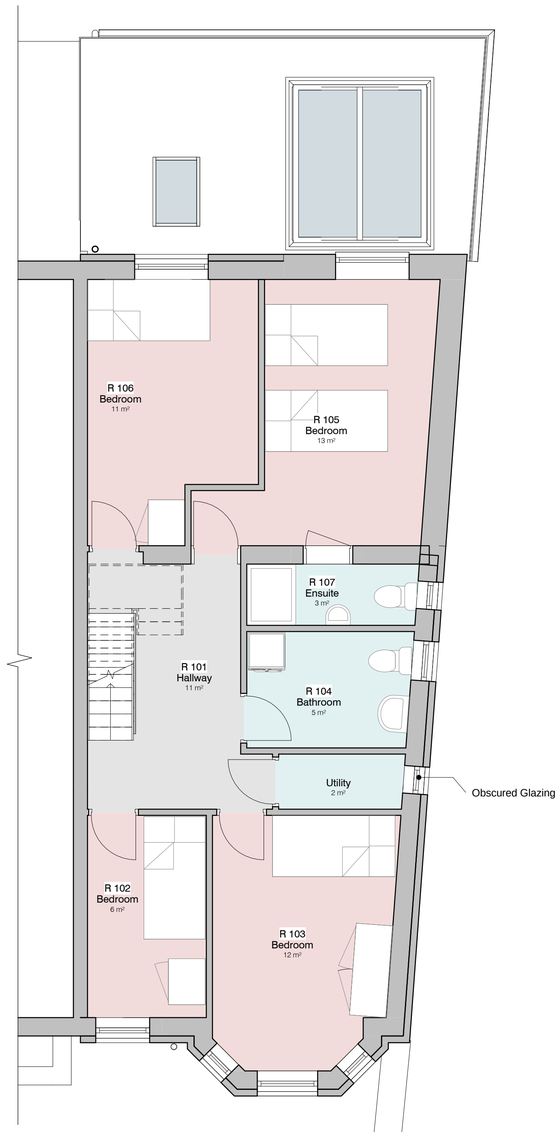

2 Level 1 - GA Proposed
1 : 50

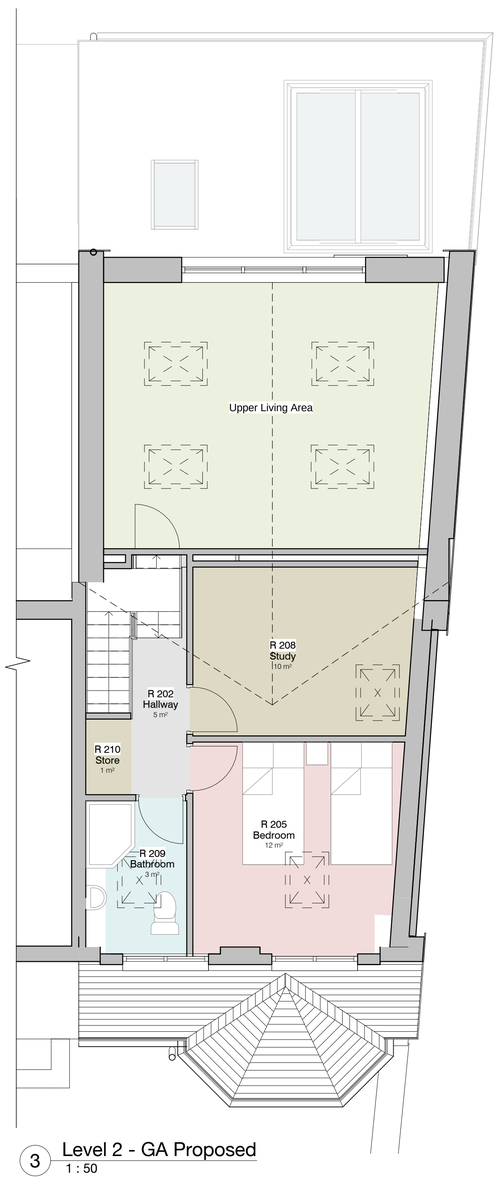

3 Level 2 - GA Proposed
1 : 50



8 3D Axo - Front Proposed



9 3D Axo - Rear Proposed

Material Schedule

1 'K render' Terracotta finish
2 Obscured Glazing
3 Proposed doubled glazed windows. Material and colour to match existing.
4 Proposed hanging tiles for dormer wall . Colour and material to match existing roof slate tiles.
5 Shadow lines - 'K render' Terracotta finish
6 Proposed fascia and gutter. Material and colour TBC by client.
7 Sukkah Roof
8 Proposed doubled glazed double doors with side lights. Material and colour to match existing.

0.5 0 0.5 1 1.5 2 2.5
SCALE 1:50 m

DEBTAL ARCHITECTURE
72 Bury New Road, Manchester, M25 0JU.
Tel: 0161 773 1630
office@debtalarchitecture.co.uk www.debtalarchitecture.co.uk

CLIENT
Mr M Schleider

PROJECT
27 Moxley Street

TITLE
Proposed GA Plans and Elevations

PROJECT NO. DA16018.2. DRAWING NO. 003. REV.

STATUS
PLANNING

SCALE @ A1 As indicated DATE 2017/08/20 DRAWN BY TD

© COPYRIGHT - ALL RIGHTS RESERVED THIS DRAWING MUST NOT BE REPRODUCED WITHOUT PERMISSION. ALL DIMENSIONS RELATIVE TO THIS DRAWING TO BE CHECKED ON SITE. DESIGNER TO BE NOTIFIED OF ANY DISCREPANCIES. DRAWN AND DESIGNED BY THE COPYRIGHT HOLDER. DRAWING MUST NOT BE USED FOR CONSTRUCTION UNLESS ISSUED FOR CONSTRUCTION. ALL DIMENSIONS ON THIS DRAWING ARE IN MILLIMETRES UNLESS OTHERWISE STATED.