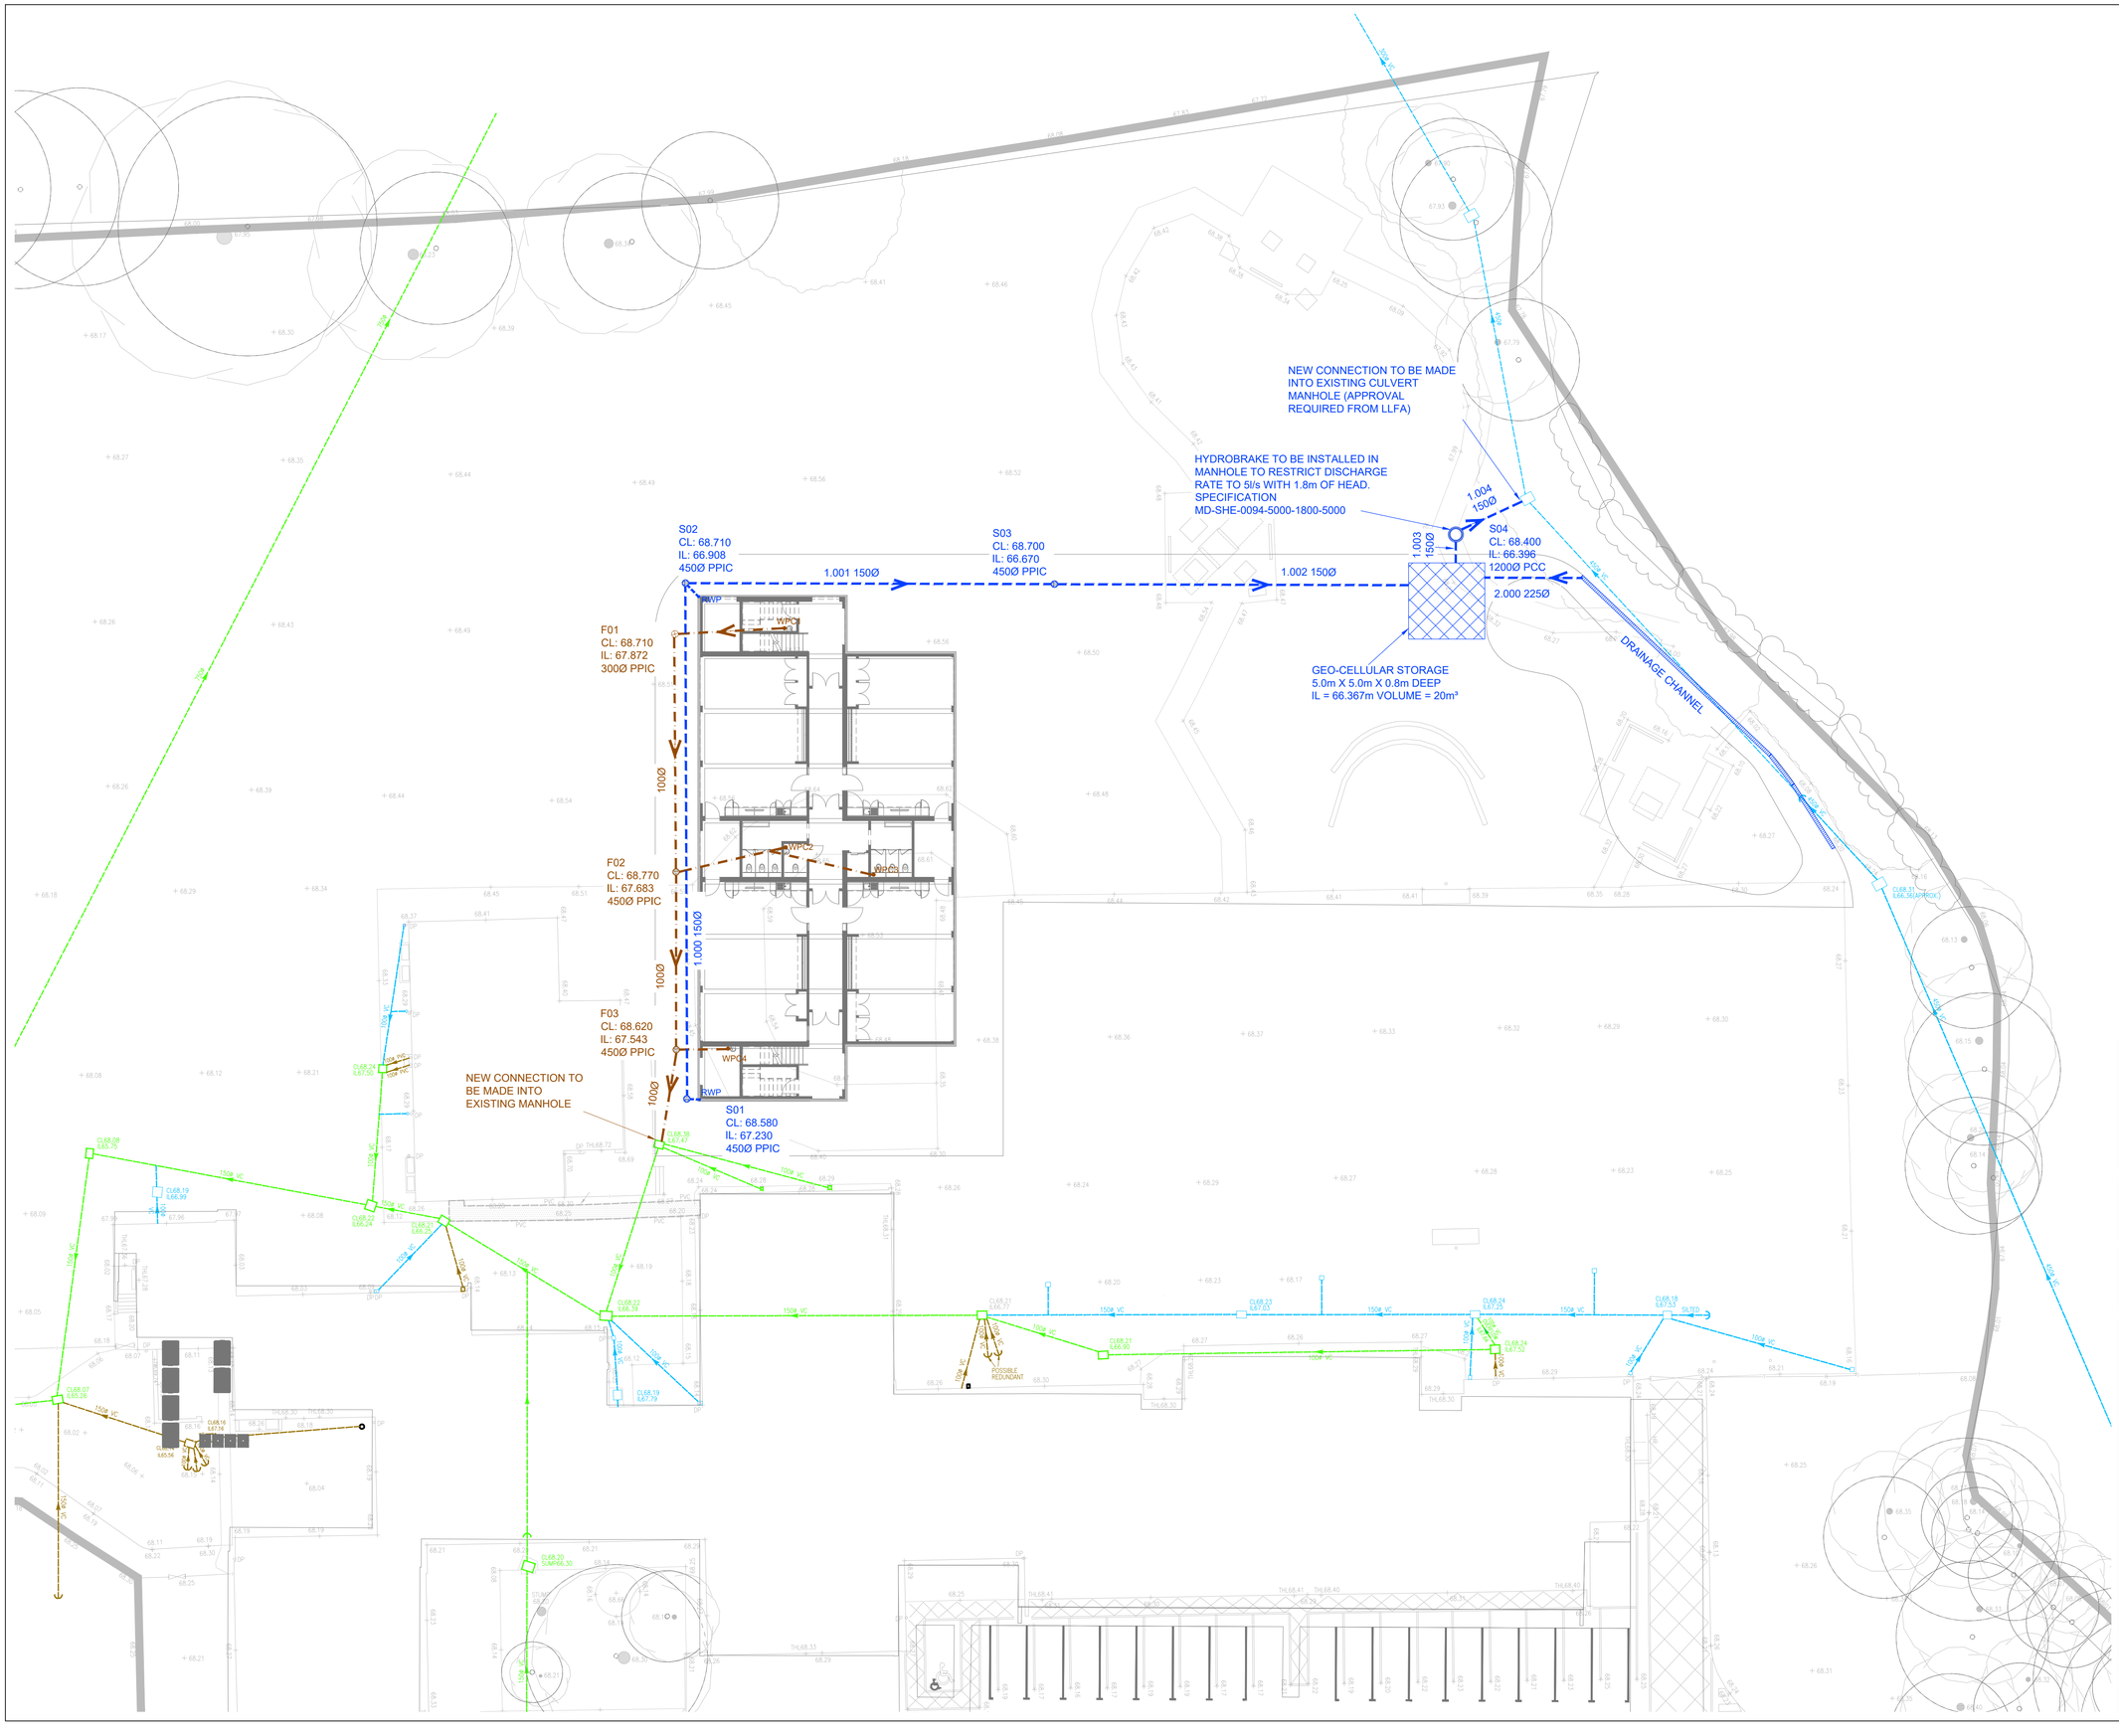


## GENERAL NOTES

1. DRAWINGS ARE TO BE READ IN CONJUNCTION WITH ALL RELEVANT SPECIFICATIONS, ENGINEERS, ARCHITECTS & SERVICES DRAWINGS, INCLUDING APPROVED BUILDERS WORK DRAWINGS. CONTRACTOR TO NOTIFY ENGINEER OF DISCREPANCIES BETWEEN STRUCTURAL DRAWINGS AND SPECIFICATIONS OR OTHER DRAWINGS.

2. ALL DIMENSIONS ARE IN MILLIMETRES UNLESS NOTED OTHERWISE.

3. DO NOT SCALE FROM THIS DRAWING, WORK TO DIMENSIONS OR CO-ORDINATES PROVIDED. ALL LEVELS ARE IN METRES AND ALL DIMENSIONS ARE IN MILLIMETRES, UNLESS OTHERWISE NOTED. ANY AMBIGUITIES, OMISSIONS AND ERRORS ON DRAWINGS, SHALL BE BROUGHT TO THE ENGINEERS ATTENTION IMMEDIATELY.

## DRAINAGE KEY

- EXISTING PRIVATE CW DRAINAGE
- EXISTING CW MANHOLE
- PROPOSED FW DRAINAGE
- PROPOSED FW PPIC
- PROPOSED FW MINI PPIC
- WPC — PROPOSED WASTE POINT CONNECTION
- EXISTING SW DRAIN
- EXISTING SW MANHOLE
- PROPOSED SW DRAINAGE
- PROPOSED SW PCC MANHOLE
- PROPOSED SW PPIC
- RWP — PROPOSED RAINWATER PIPE
- PROPOSED DRAINAGE CHANNEL

## NOTE

ISSUED FOR COSTING PURPOSES ONLY AND SUBJECT TO AMENDMENT FOLLOWING COMPLETION OF LEVELS REVIEW.

| No | DATE | DRAWN | REV'D ENG. | AMENDMENT |
|---|---|---|---|---|
| P1 | 26.09.17 | EJD | PG | PRELIMINARY ISSUE |

| STATUS | PURPOSE OF ISSUE |
|---|---|
| S2 | FOR INFORMATION |

COPYRIGHT:
The concepts and the information contained in this document are the copyright of Scott Hughes Design Ltd. Use or copying of the document in whole or in part without written permission of Scott Hughes Design Ltd. constitutes and infringement of copyright.

scott hughes
Scott Hughes Design Ltd.
The Flint Glass Works,
64 Jersey Street,
Manchester M4 6JW
t. 0161 605 0831
f. 0161 605 0832
e.mail@scotthughesdesign.co.uk
Reg No. 4899745

CLIENT: ISG CONSTRUCTION LTD

PROJECT: RINGWAY (RIY)

| DRAFTER | ENGINEER |
|---|---|
| EJD | PG |

TITLE: PROPOSED DRAINAGE GA

| SCALE | SHEET | DRAWING No | REV |
|---|---|---|---|
| 1:200 | A1 | RIY-SHD-00-ZZ-DR-C-0101 | P1 |