
COPYRIGHT

THIS DRAWING IS THE SOLE COPYRIGHT OF KILMARTIN PLOWMAN & PARTNERS LTD AND REPRODUCTION IN ANY FORMS FORBIDDEN UNLESS PERMISSION IS OBTAINED IN WRITING.

DO NOT SCALE FROM THIS DRAWING ANY DISCREPANCIES ON SITE SHOULD BE BROUGHT TO THE ATTENTION OF KILMARTIN PLOWMAN & PARTNERS LTD.

WORK AND MATERIALS MUST COMPLY WITH THE CURRENT BUILDING REGULATIONS AND CODES OF PRACTICE AND BE READ IN CONJUNCTION WITH BUILDING SPECIFICATIONS AND OTHER SUB CONTRACTORS INFORMATION.

KPP ARCHITECTS
KILMARTIN PLOWMAN & PARTNERS LIMITED

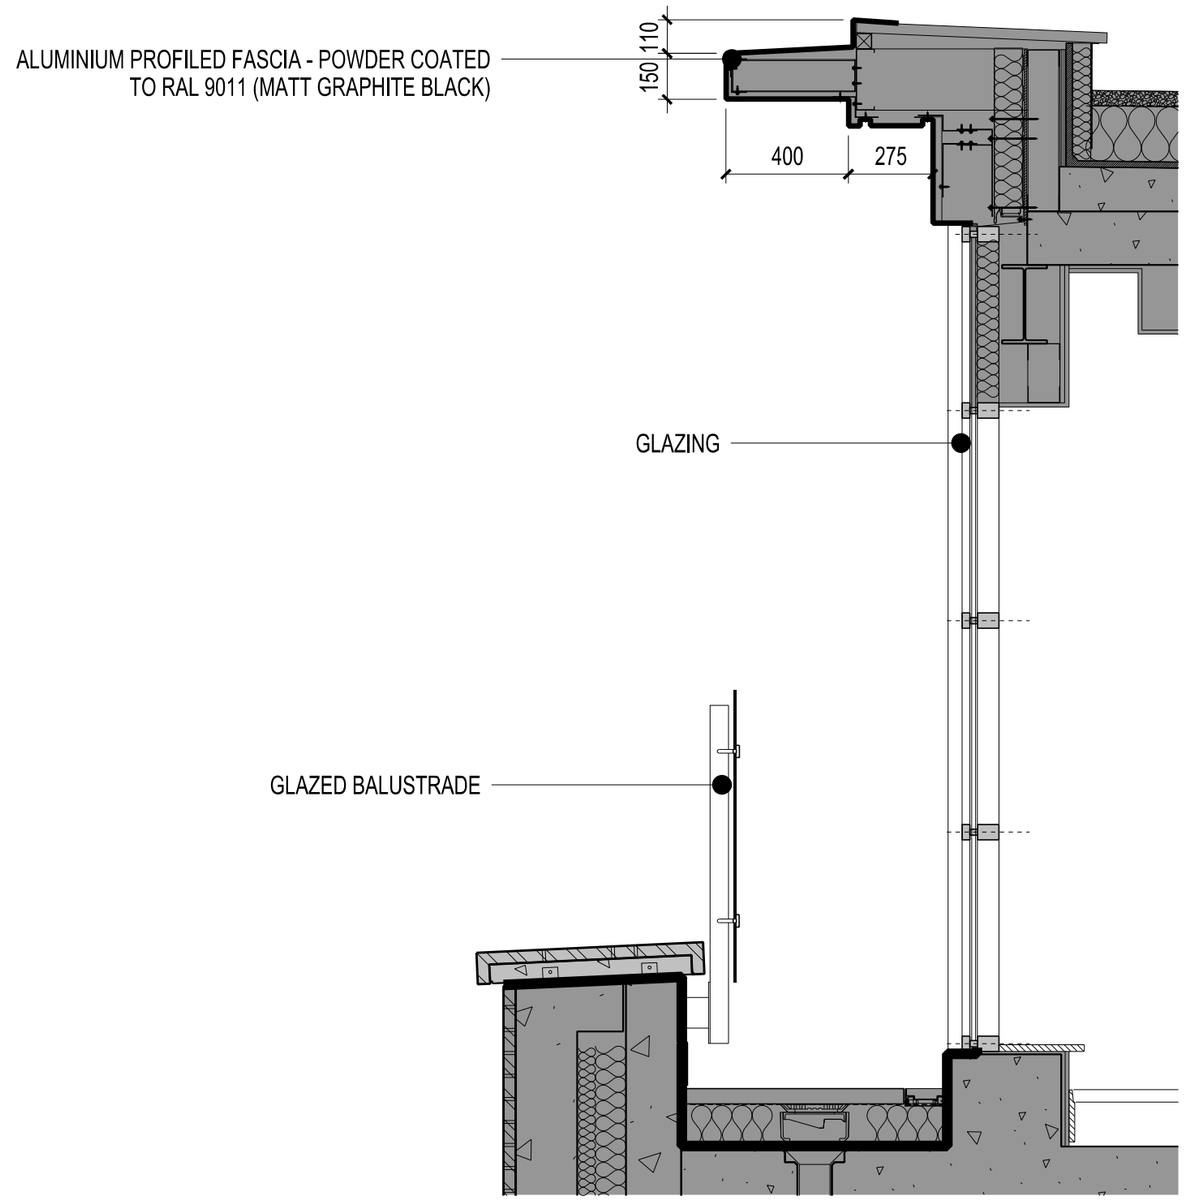

TYPICAL SECTION THROUGH ROOF EAVES

REV	DRAWN	DATE	DESCRIPTION

KPP ARCHITECTS
KILMARTIN PLOWMAN & PARTNERS LIMITED

LODGE HOUSE 12 TOWN STREET
HORSFORTH LEEDS LS18 4RJ
T : 0113 239 0460 F : 0113 239 0475
E : architects@kpp-leeds.co.uk
W : www.kpp-leeds.co.uk

PROJECT TITLE: DAKOTA HOTEL
PICCADILLY BASIN, MANCHESTER

TITLE: ROOF FASCIA DETAIL

STATUS: PLANNING	SCALE: 1:20 @ A3	DRAWN: MW
FILE: P:\PROJECTS2\2019-02 200 SERIES		DATE: 19.06.17
PROJECT: 2019-02	DRAWING: 222	REVISION: -