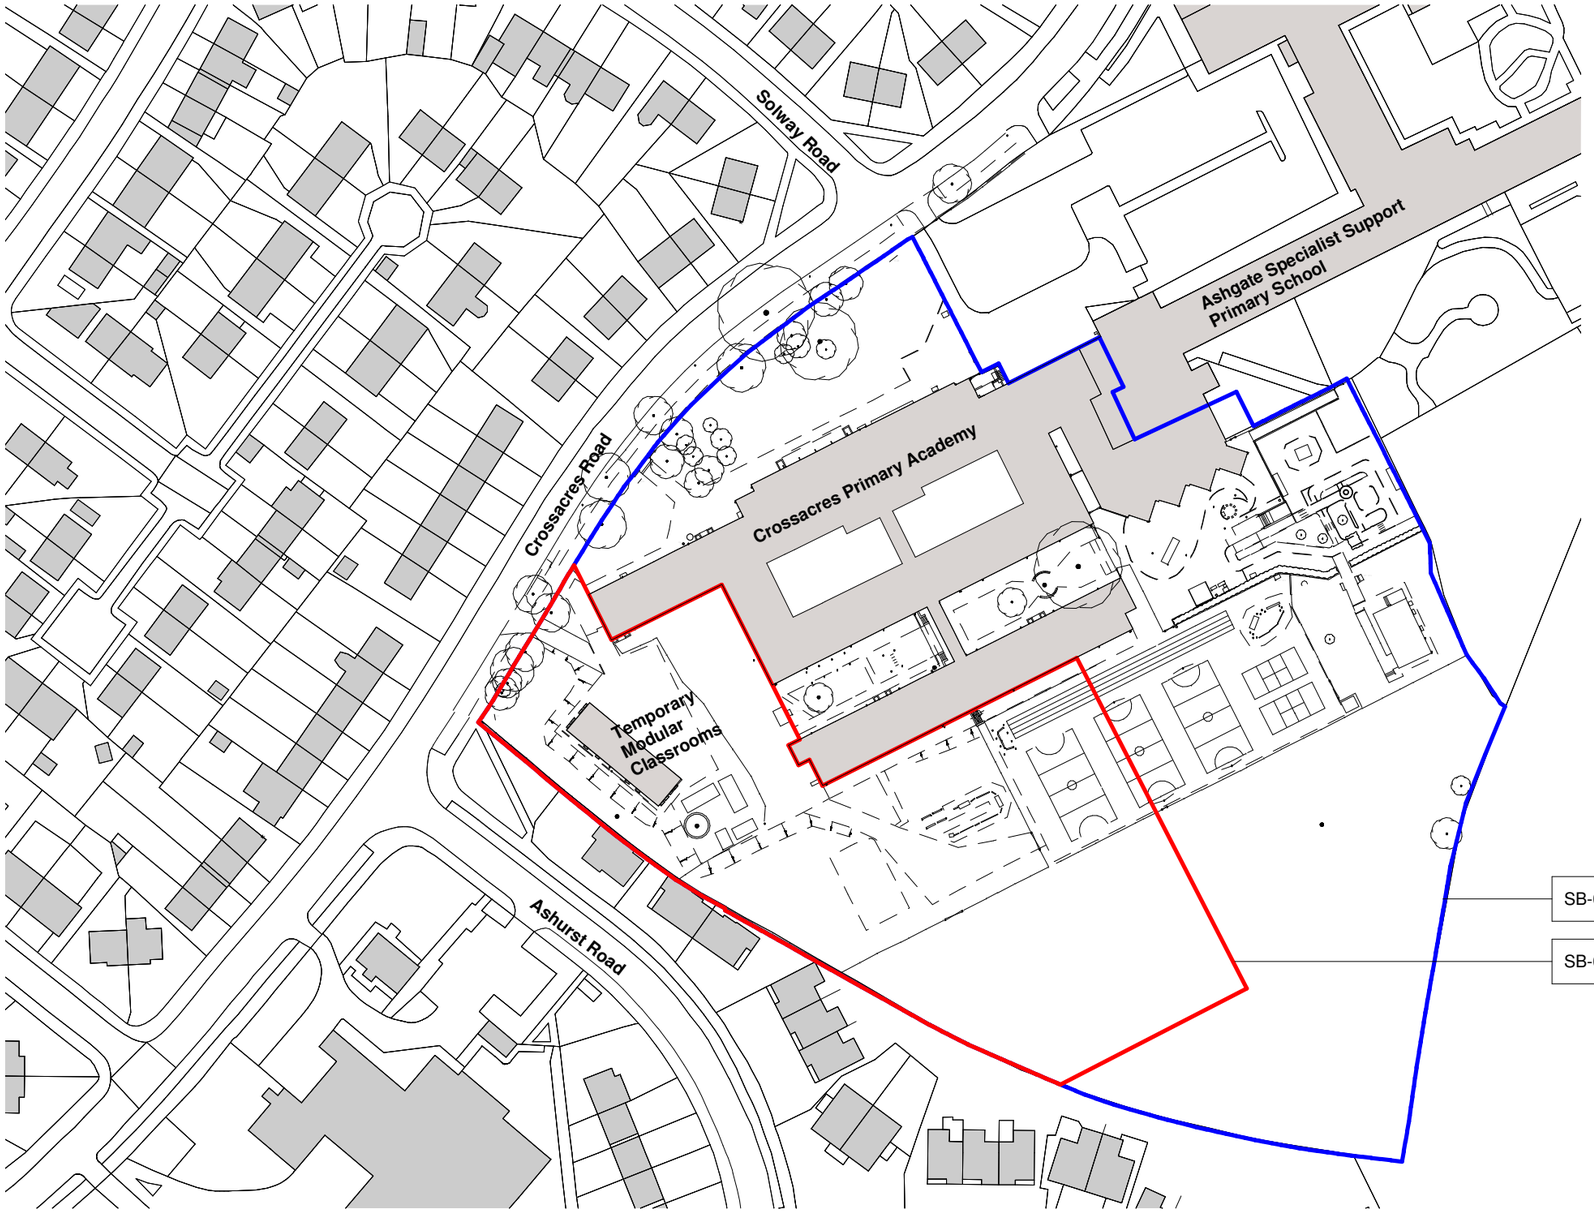

1 **Site_LocationPlan**

Scale: 1 : 1250

N

0m 25m 50m 75m 100m A3

VISUAL SCALE 1:1250 @ A3

Notes

Figured dimensions are to be used in all case.
Dimensions should not be scaled from drawing
All existing dimensions should be checked on site before commencement of the work.
Any discrepancies in dimensions should be clarified with the Architect prior to commencement of the work.
No deviation from this drawing will be permitted without the prior written consent of the Architect.
This drawing is to be read in conjunction with all the relevant Mechanical and Electrical drawings.
This drawing is to be read in conjunction with the relevant Structural Engineer's drawings, structural calculations and recommendations.
This drawing is to be read in conjunction with the relevant Fire Safety Strategy drawings

This drawing is copyright and to be returned to the architect on completion of the contract.

Schedule_PropertyLines_LocationPlan

Mark	Name	Area
SB-00-001	Site area under ownership but excluded as part of current planning application	24,007.9 m²
SB-00-002	Site area under ownership and included in current planning application	7,783.7 m²

Rev.	Revision description	Drawn	Checked	Date
P2	Drawings updated following stakeholder meeting	RS	PAF	17-09-22
P1	First Issue of Drawing	CW	MR	17-09-11

Lovelock Mitchell Architects
3 Stanley Street, Chester, CH1 2LS
Tel +44 (0) 1244 404321

St Andrews Business Centre
St Andrews Park, Mold, Flintshire, CH7 1XB
Tel 0843 515 9921

e-mail: admin@lovelockmitchell.com
web: www.lovelockmitchell.com

Project

Manchester EBN Framework - Crossacres Primary Academy
Crossacres Road, Wythenshawe, Manchester

Title

ExternalWorks_Site_LocationPlan

LMA Project	Drawing number	Rev.
1506	CRA-LMA-01-XX-DR-A-1000	P2

F:\1500-1599\1506 - ISG - Crossacres Primary School\01.0 Drawings\1.1 Work in Progress\Revit Central File\CRA-LMA-01-XX-M3-A-0001_SiteModel.rvt