job 11 Redclyffe Road, Didsbury
Extension and Alterations

title Street Elevations as Extg and Proposed

date 06.10.17 | scale 1/100 @ A3 | dwg. no. 11RR-08 | rev. .

Ian Ankers architecture
Building and Design Consultants
Ryecroft Farm, Rushton Spencer, Macclesfield, SK11 0RP
t 01260 546944
e ross@iankers.co.uk
w www.iankers.co.uk

0 1 2 3 4 5m

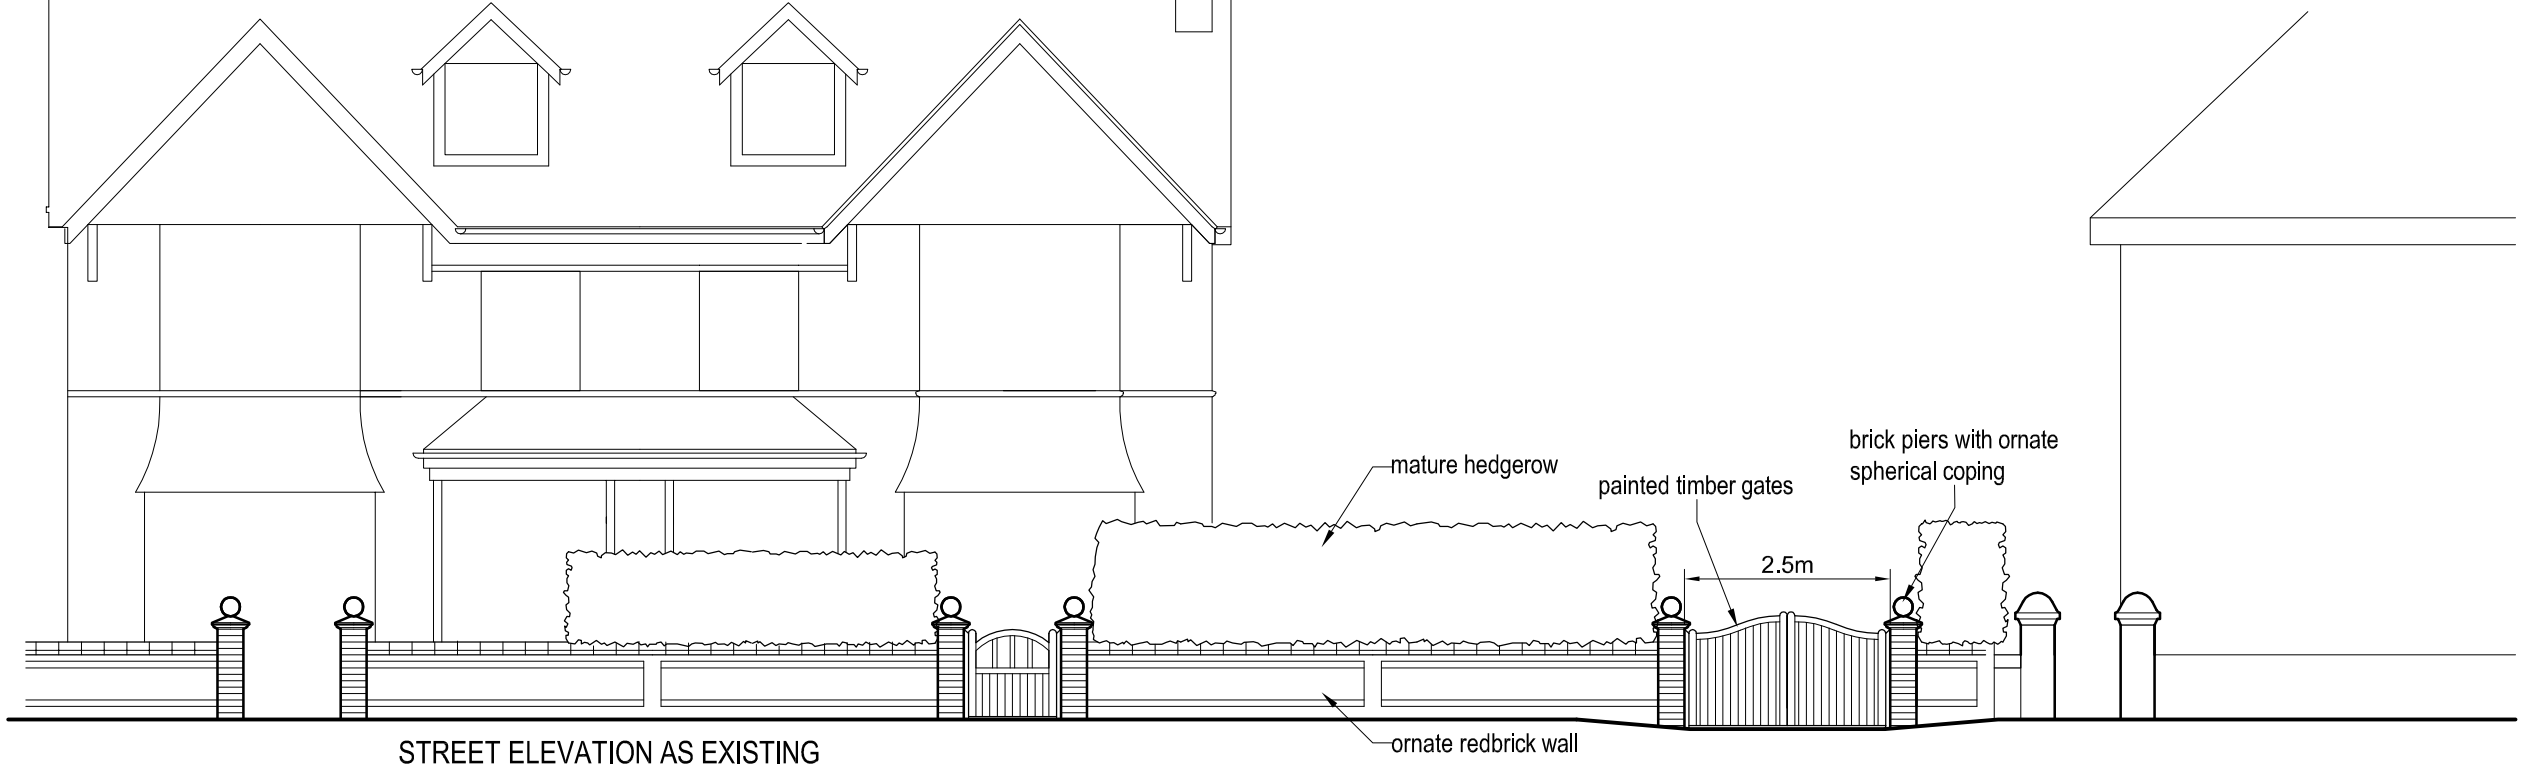

STREET ELEVATION AS EXISTING

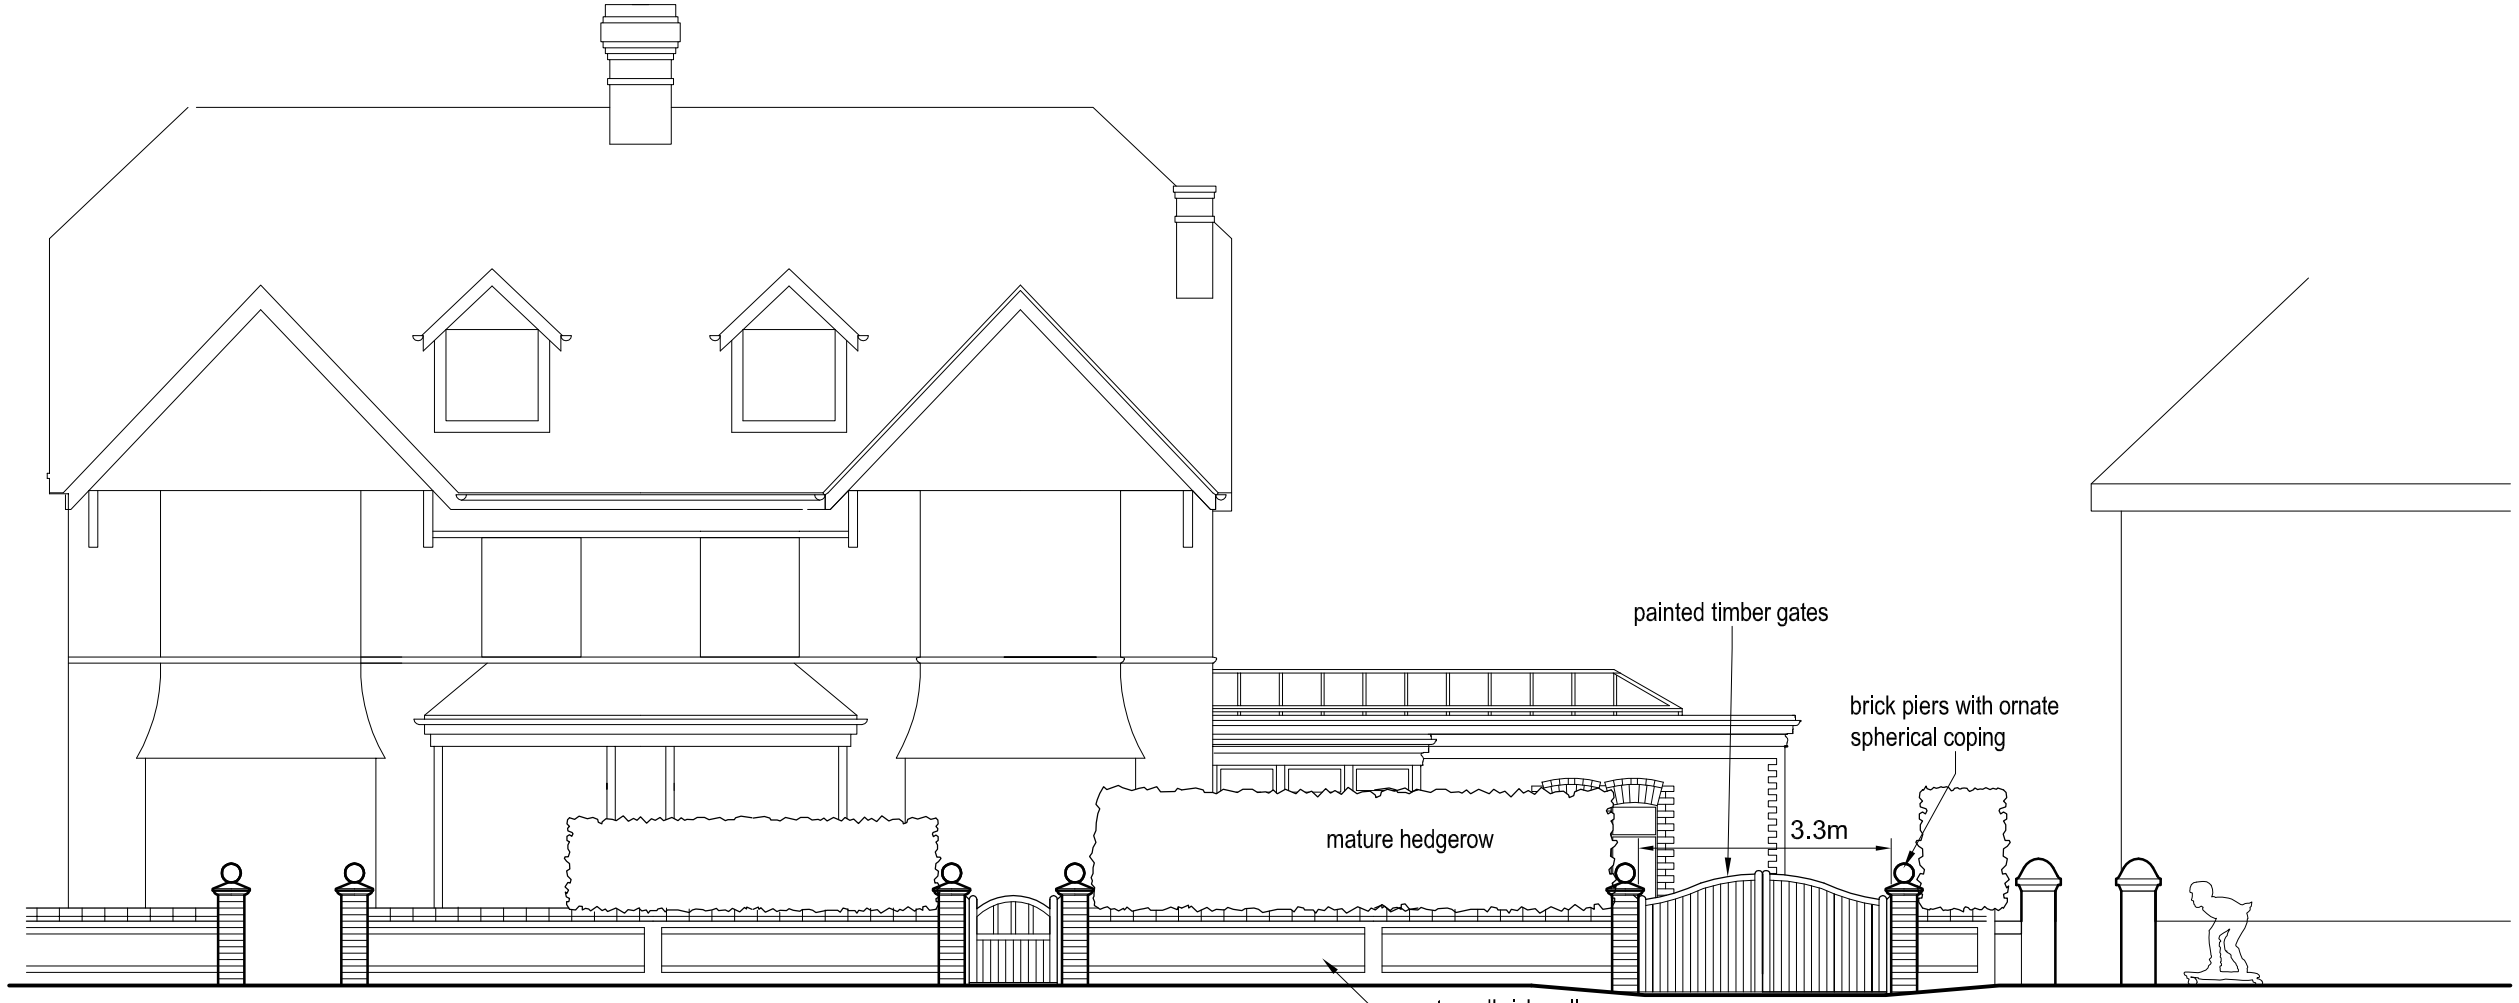

STREET ELEVATION AS PROPOSED