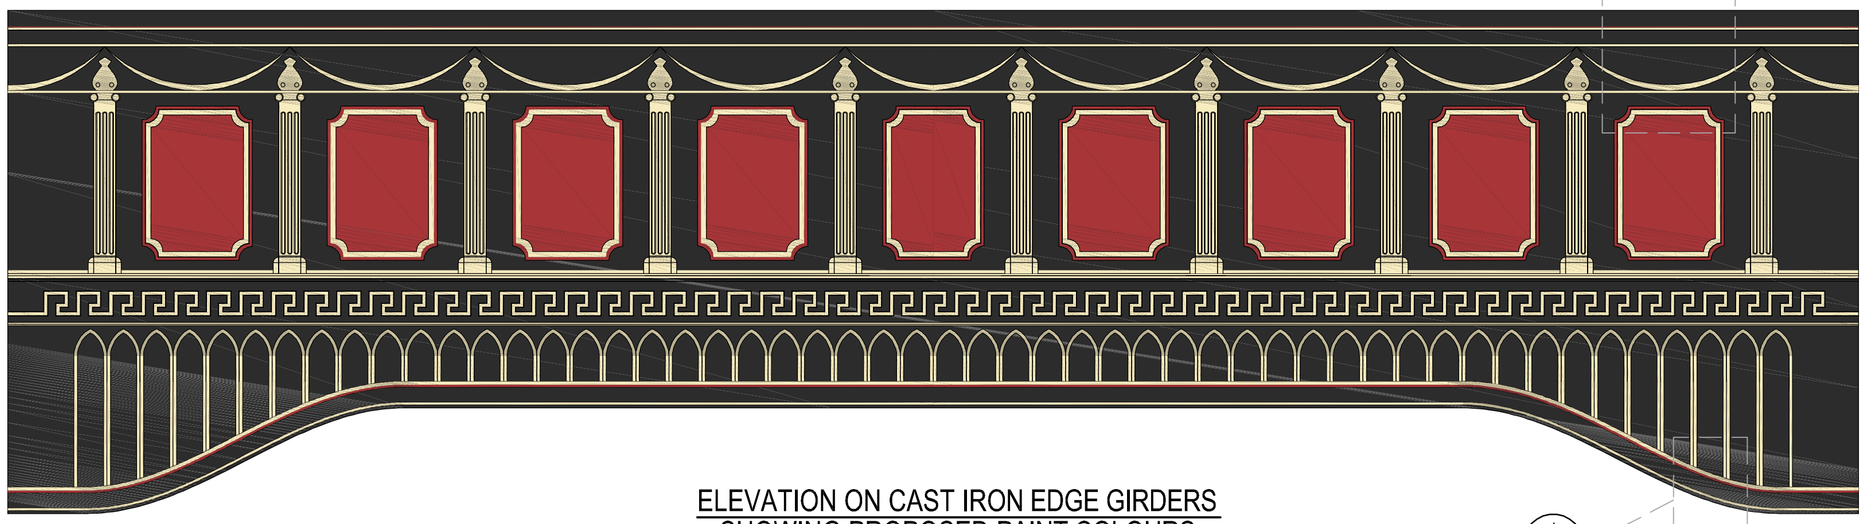

ELEVATION ON CAST IRON EDGE GIRDERS
SHOWING PROPOSED PAINT COLOURS
1 : 50

PAINT COLOUR KEY

ALL PAINT COLOURS ARE
REFERENCED TO BS4800

04D45
(DARK CHERRY)

00E53 (BLACK)

10C31 (IVORY)

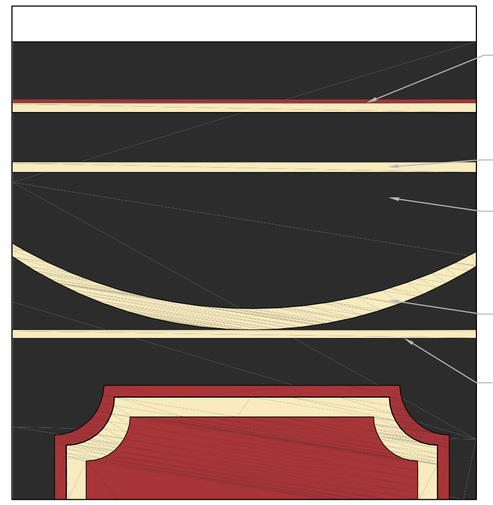

DETAIL 1
NTS

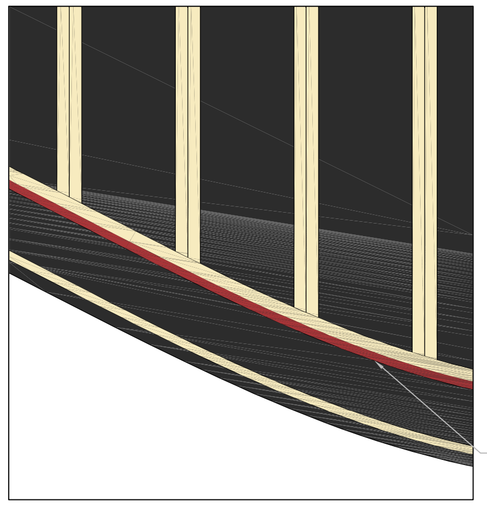

DETAIL 2
NTS



NOTE - PAINT COLOURS TO ELEVATIONS OF CAST IRON ELEMENTS TO BE SIMILAR TO STRUCTURE MVE1 2C#19 SPANNING NEW BAILEY STREET, OPPOSITE SALFORD CENTRAL STATION. SEE PHOTOGRAPH OPPOSITE

LONGITUDINAL BAND - 04D45 (DARK CHERRY) & 10C31 (IVORY). SEE DETAIL ABOVE

BACKGROUND - 00E53 (BLACK)

FOLIAGE SWAGS - 10C31 (IVORY)

PANELS - 04D45 (DARK CHERRY) & 10C31 (IVORY). SEE ELEVATION ABOVE ALSO

IONIC PILASTERS - 10C31 (IVORY)

KEY PATTERN - 10C31 (IVORY)

ARCH DETAIL - 10C31 (IVORY)

LONGITUDINAL BAND - 04D45 (DARK CHERRY) & 10C31 (IVORY). SEE DETAIL ABOVE

ELEVATION ON MVE1 2C#19 NEW BAILEY STREET

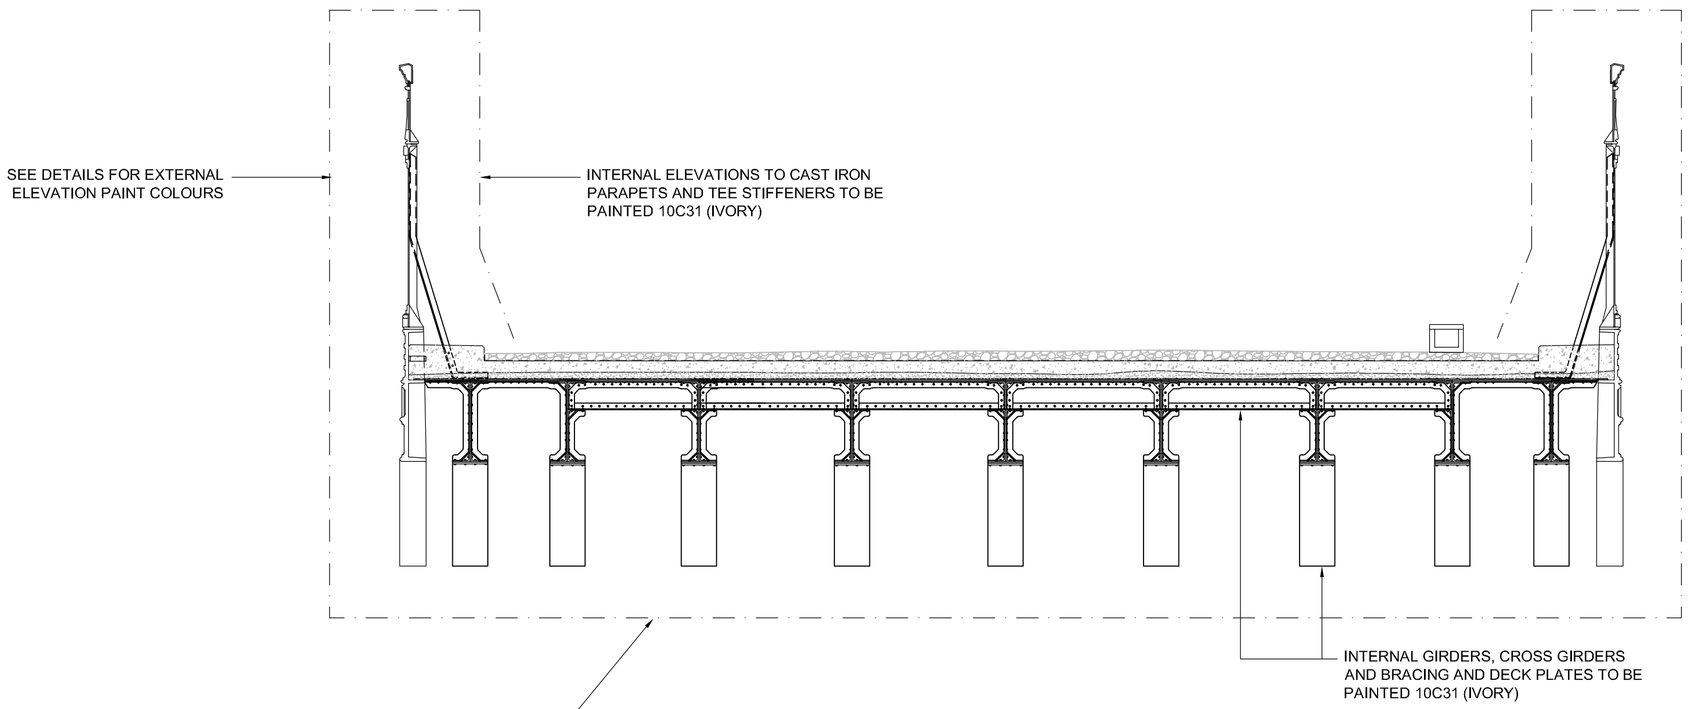

SECTION THROUGH DECK SHOWING PAINT
EXTENTS AND COLOURS
1 : 50

NOTES:

1. ALL DIMENSIONS ARE SHOWN IN MILLIMETRES UNLESS NOTED OTHERWISE
2. DRAWINGS PRODUCED FROM RECORD INFORMATION PROVIDED BY NR AND SITE SURVEY DIMENSIONS
3. THESE DRAWINGS ARE INTENDED FOR PLANNING SUBMISSIONS ONLY AND ARE NOT TO BE USED FOR CONSTRUCTION.
4. NO STATS INFORMATION SHOWN ON DRAWINGS. NO EXCAVATIONS NOR ANY WORKS ARE PROPOSED THAT WILL AFFECT STATUTORY UNDERTAKER'S EQUIPMENT. TRACKSIDE SERVICES SURVEY SHALL BE UNDERTAKEN BY THE CONTRACTOR PRIOR TO ANY WORKS COMMENCING.

Rev	Date	Description	Drawn	Check	Approv
01	14/06/16	PLANNING SUBMISSION	M.B	A.D.	A.D.

MURPHY

Network Rail

PROJECT:
GREAT DUCIE ST
REFURBISHMENT

Site

MVE1 1A & 1B, DSE 146/130
MANCHESTER VICTORIA

Client

J MURPHY & SONS LTD
WIGAN ROAD
GOLBORNE
WA3 3UB
Phone 01924 725326
Fax 01942 721530
info@murphygroup.co.uk
www.murphygroup.co.uk

ARCADIS Design & Consultancy for natural and built assets

Registered office:
Manning House
22 Carlisle Place
London
SW1P 1JA

Coordinating office:
5th Floor, Faraday Street,
Birchwood Park,
Warrington WA3 6GA
Tel: 44 (0)1925 800700

www.arcadis.com

TITLE:
MVE1 1A SPAN 1
PROPOSED
PROTECTIVE COATING SYSTEM
AND COLOUR SCHEME

		Signed	Date
Designed	M BARDIN		14/06/2016
Drawn	M BARDIN		14/06/2016
Checked	A DAWSON		14/06/2016
Approved	A DAWSON		14/06/2016
Scale:	As shown	Datum:	N/A
Original Size:	A1	Grid:	N/A
ELR:	MVE1	Mileage:	0m 205yds
Suitability Code:	N/A	Project Number:	UA007926

Suitability Description:
PLANNING
NOT TO BE USED FOR CONSTRUCTION

Drawing Number: 1003-04-UA007926-UT41D
Revision: 01

100mm on Original

Print Date: 2016-06-14 12:19:06

\\HC-UKR-WN-FS-10\WN_Proj\projects\UA007926-DSE & MVE1 Great Ducie Street\E-Our-Drawings\PLANNING DRAWINGS\1001 to 1009-04-UA007926-UT41D-PLANNING DRAWINGS.dwg

© Copyright reserved