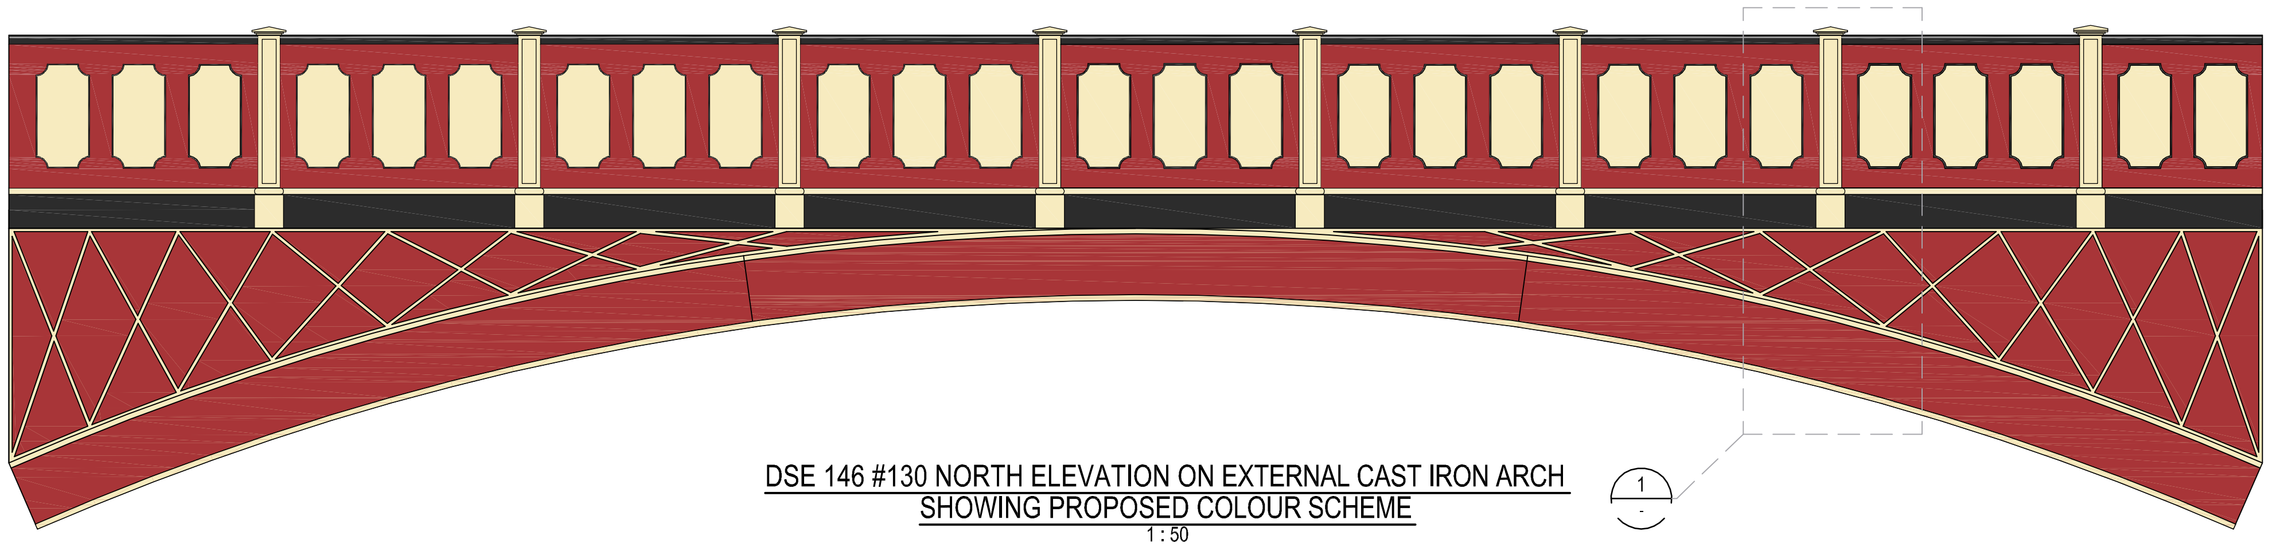

DSE 146 #130 NORTH ELEVATION ON EXTERNAL CAST IRON ARCH
SHOWING PROPOSED COLOUR SCHEME
1 : 50

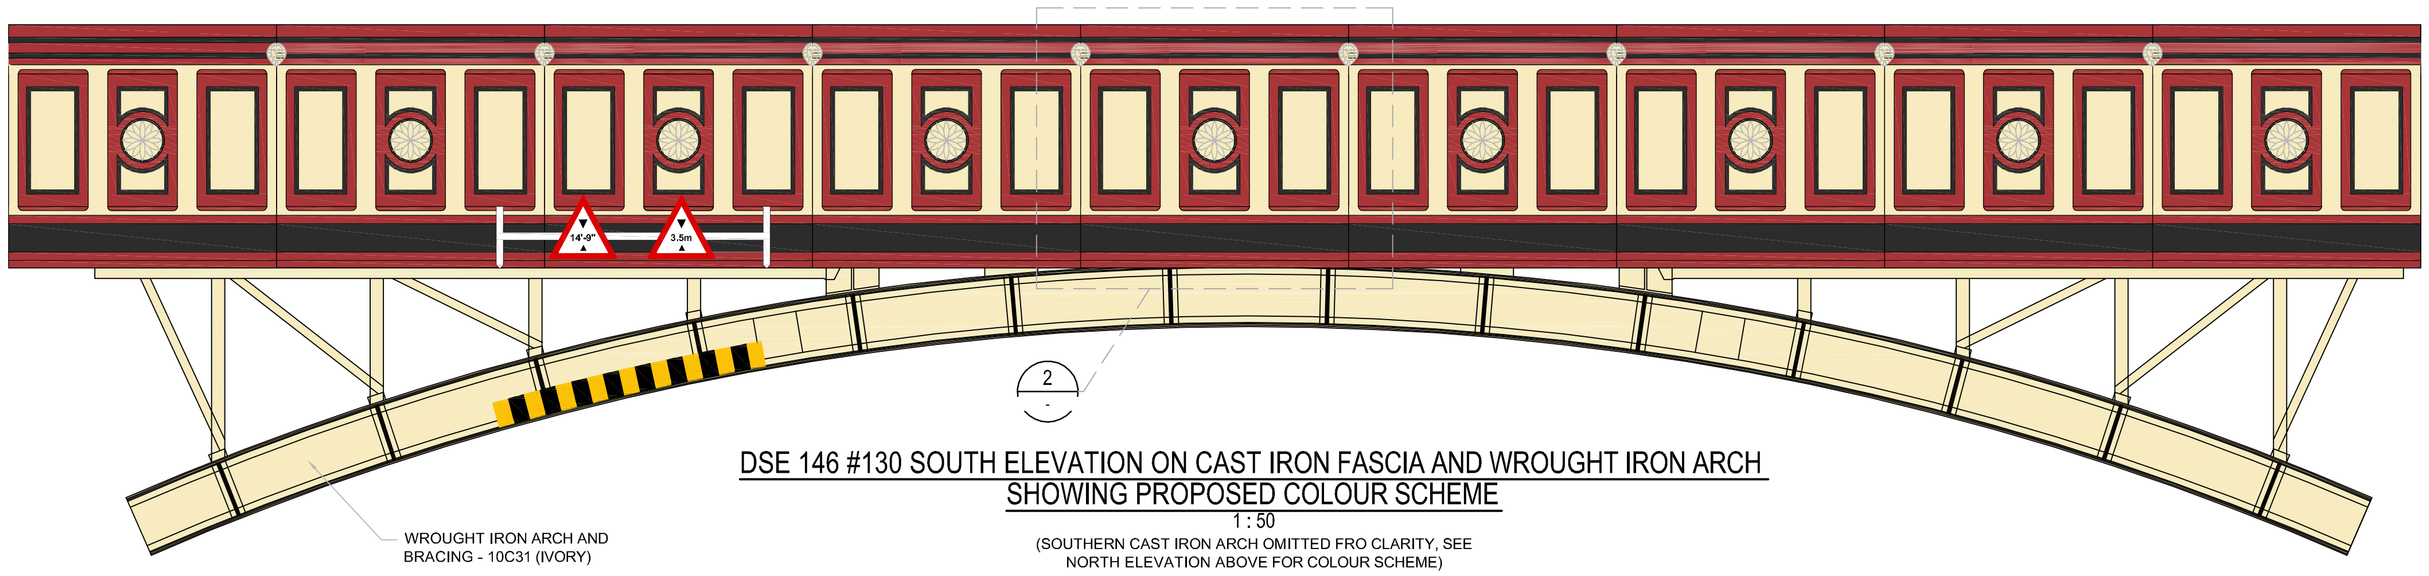

DSE 146 #130 SOUTH ELEVATION ON CAST IRON FASCIA AND WROUGHT IRON ARCH
SHOWING PROPOSED COLOUR SCHEME
1 : 50
(SOUTHERN CAST IRON ARCH OMITTED FRO CLARITY, SEE NORTH ELEVATION ABOVE FOR COLOUR SCHEME)

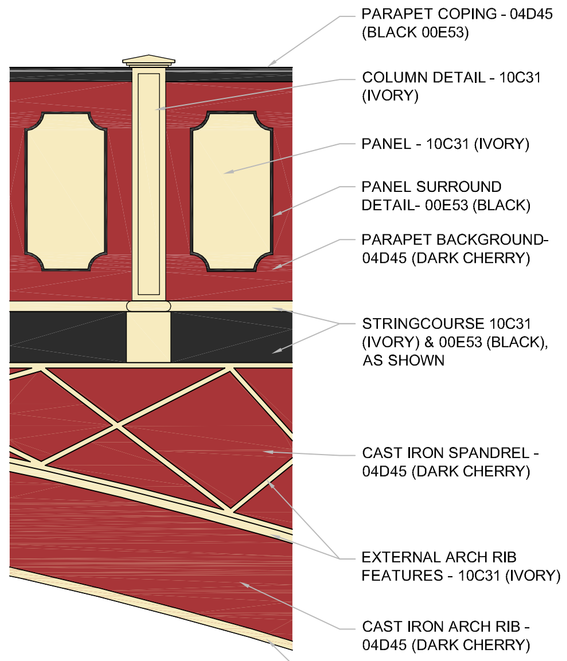

DETAIL 1
NTS

PAINT COLOUR KEY

ALL PAINT COLOURS ARE REFERENCED TO BS4800

04D45 (DARK CHERRY) | 00E53 (BLACK) | 10C31 (IVORY)

NOTES:

1. ALL DIMENSIONS ARE SHOWN IN MILLIMETRES UNLESS NOTED OTHERWISE
2. DRAWINGS PRODUCED FROM RECORD INFORMATION PROVIDED BY NR AND SITE SURVEY DIMENSIONS
3. THESE DRAWINGS ARE INTENDED FOR PLANNING SUBMISSIONS ONLY AND ARE NOT TO BE USED FOR CONSTRUCTION.
4. NO STATS INFORMATION SHOWN ON DRAWINGS. NO EXCAVATIONS NOR ANY WORKS ARE PROPOSED THAT WILL AFFECT STATUTORY UNDERTAKER'S EQUIPMENT. TRACKSIDE SERVICES SURVEY SHALL BE UNDERTAKEN BY THE CONTRACTOR PRIOR TO ANY WORKS COMMENCING.

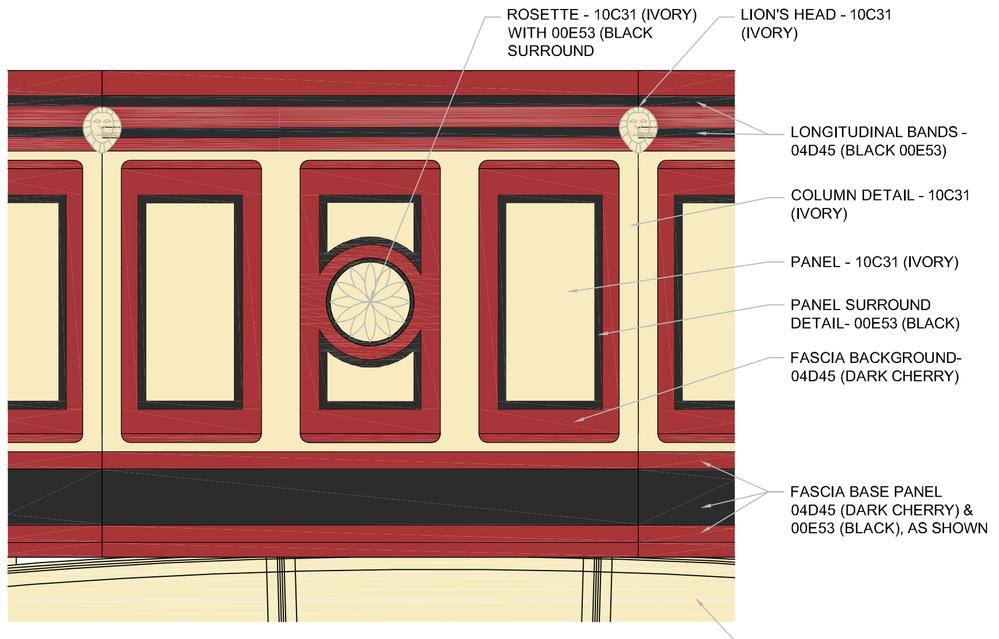

DETAIL 2
NTS

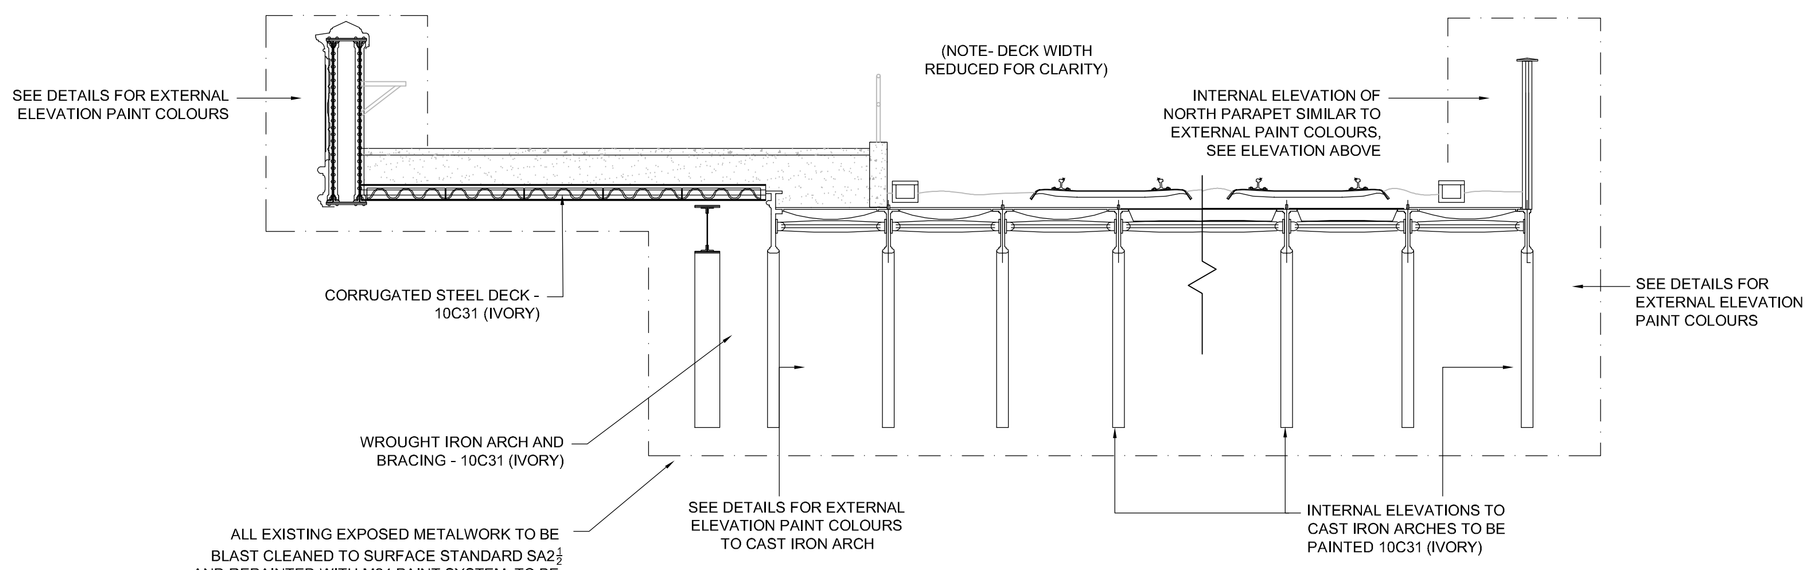

SECTION THROUGH DECK SHOWING PAINT
PAINT COLOURS AND EXTENTS
1 : 50

Rev	Date	Description	Drawn	Check	Approv
01	14/06/16	PLANNING SUBMISSION	M.B	A.D.	A.D.

MURPHY

Network Rail

PROJECT:
GREAT DUCIE ST
REFURBISHMENT

Site	Client
MVE1 1A & 1B, DSE 146/130 MANCHESTER VICTORIA	J MURPHY & SONS LTD WIGAN ROAD GOLBORNE WA3 3UB Phone 01924 725326 Fax 01942 721530 info@murphygroup.co.uk www.murphygroup.co.uk

ARCADIS Design & Consultancy for natural and built assets

Registered office:
Manning House
22 Carlisle Place
London
SW1P 1JA

Coordinating office:
5th Floor, Faraday Street,
Birchwood Park,
Warrington WA3 6GA
Tel: 44 (0)1925 800700

www.arcadis.com

TITLE:
DSE 146 SPAN 130
PROPOSED
PROTECTIVE COATING DETAILS
AND COLOUR SCHEME

Designed	M BARDIN	Signed	Date 14/06/2016
Drawn	M BARDIN	Signed	Date 14/06/2016
Checked	A DAWSON	Signed	Date 14/06/2016
Approved	A DAWSON	Signed	Date 14/06/2016
Scale:	As shown	Datum:	N/A
Original Size:	A1	Grid:	N/A
ELR:	DSE	Mileage:	31m 88yds
Suitability Code:	N/A	Project Number:	UA007926

Suitability Description:
PLANNING
NOT TO BE USED FOR CONSTRUCTION

Drawing Number: 1008-04-UA007926-UT41D
Revision: 01

© Copyright reserved