25 CHIME BANK, MANCHESTER M8 0QL

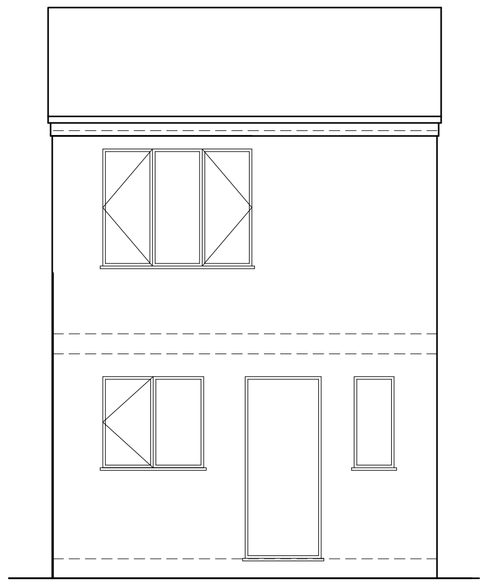

FRONT ELEVATION

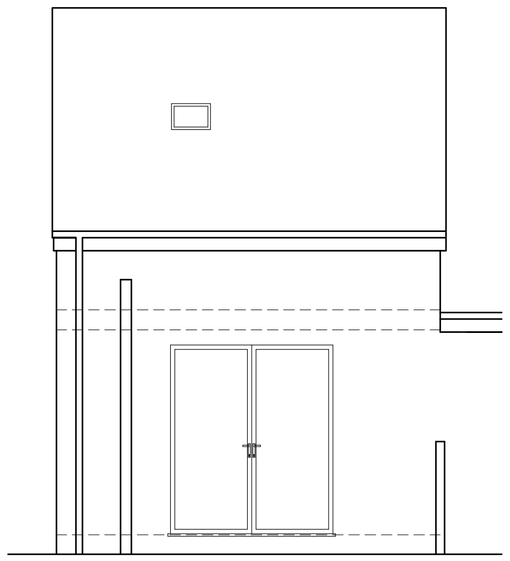

REAR ELEVATION

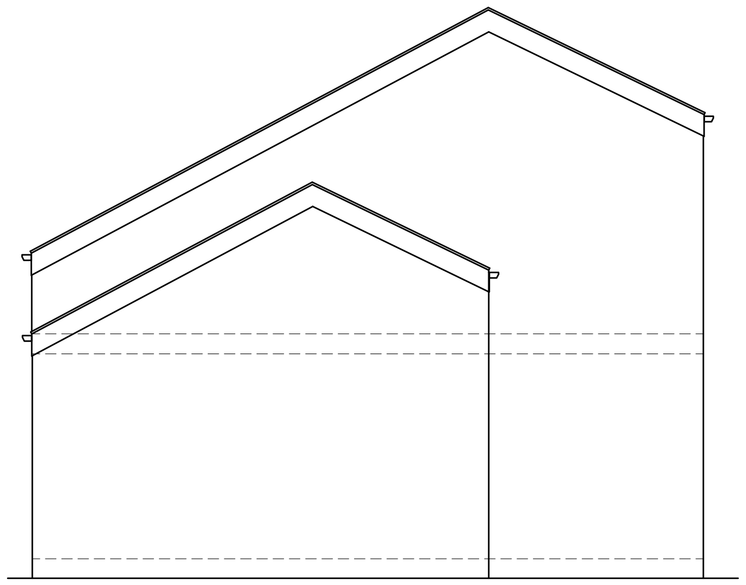

SIDE ELEVATION (VIEW FROM NO.23)

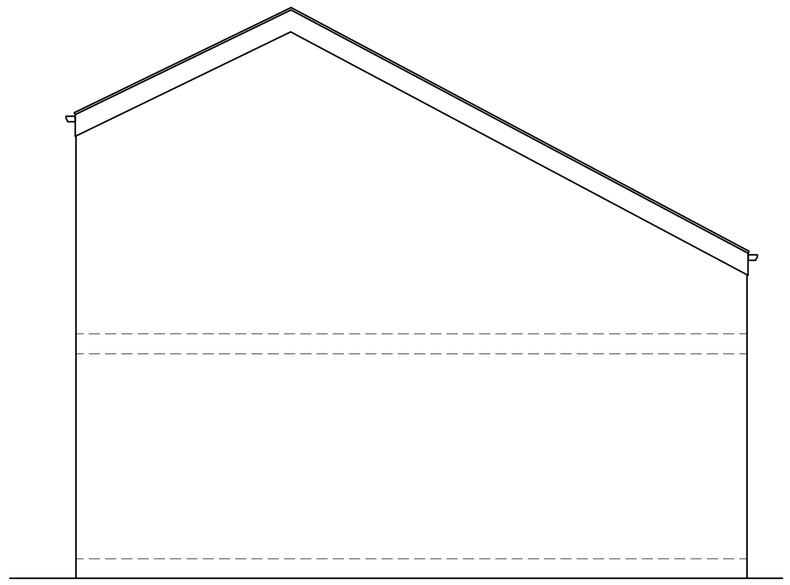

SIDE ELEVATION (NO.25 GABLE)

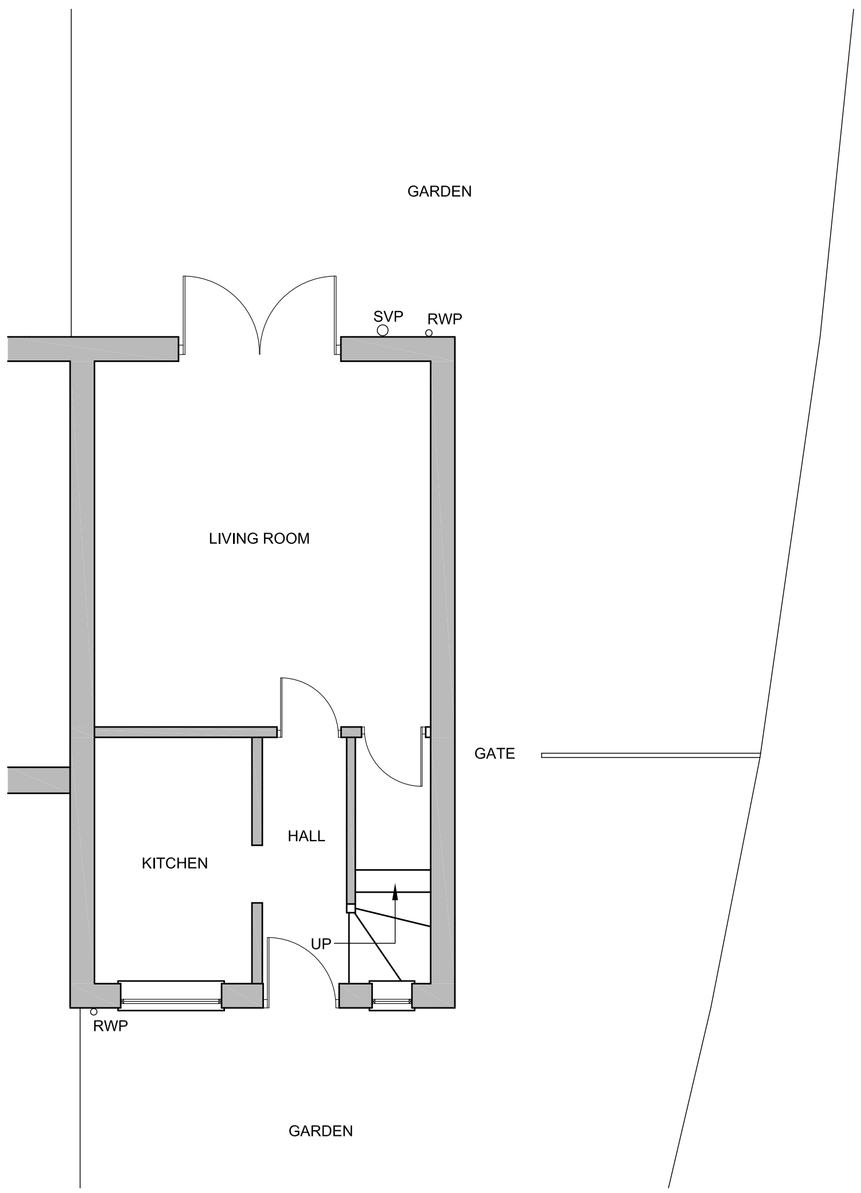

GROUND FLOOR PLAN

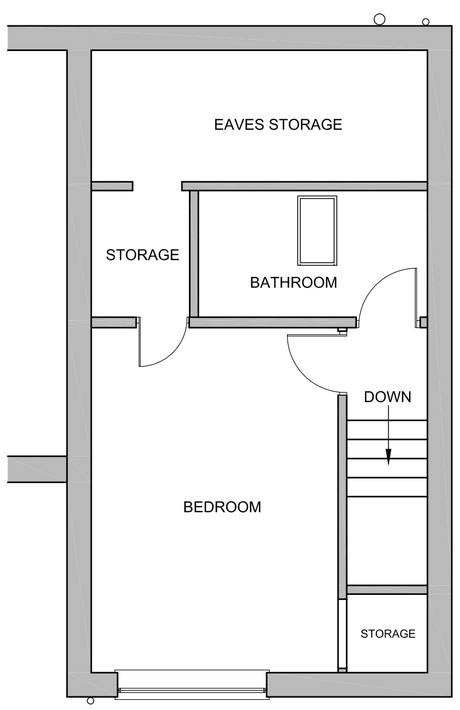

FIRST FLOOR PLAN

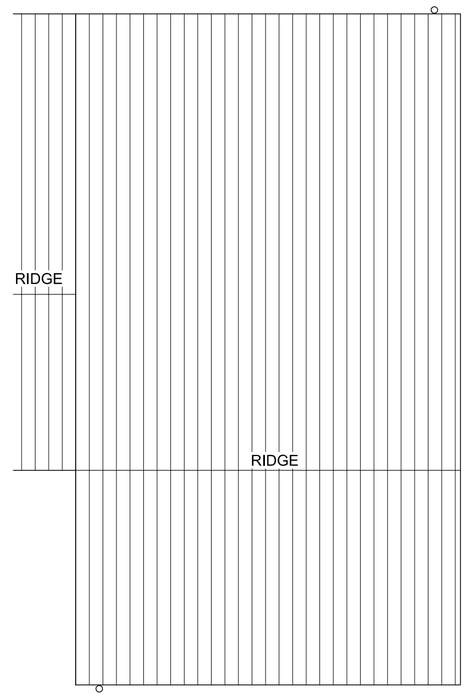

ROOF PLAN



SITE LOCATION PLAN
SCALE 1:1250

notes

This drawing is the copyright and may not be reproduced or used except by written permission.

Dimensions must not be scaled from this drawing. The Contractor is to check and verify all building and site dimensions before work is put in hand.

The Contractor is to check and verify with all the Statutory Authorities and the Employer the location and condition of any under ground or overhead services or confirm that none exists prior to work commencing on site.

The Contractor shall comply with enactments regulations and working rules relating to safety health and welfare of work people.

Do not scale from this drawing except for planning application purposes.

PLANNING

project
25 CHIME BANK
MANCHESTER
M8 0QL

title
TWO STOREY SIDE EXTENSION

date	AUG-2017
scale	1:50/1:1250
drawn	AP
dwg no	101-EXISTING

A1