

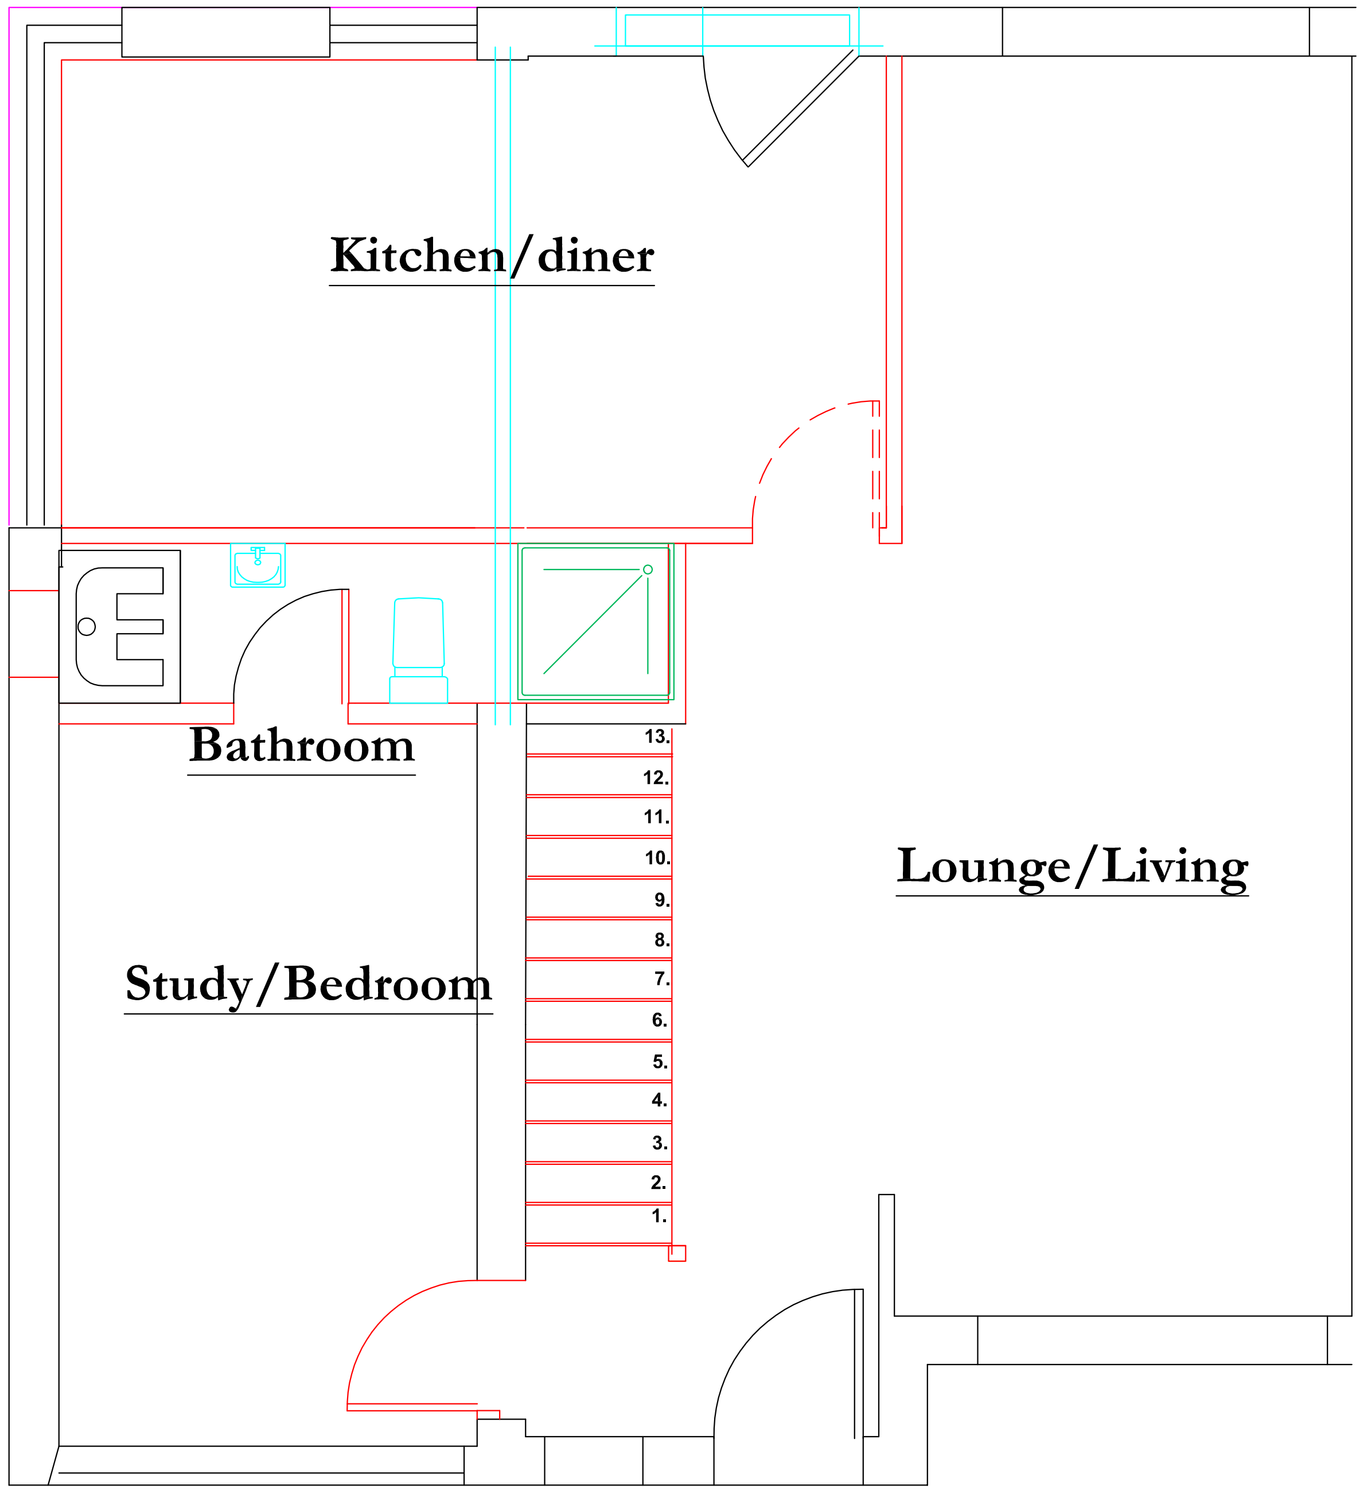


Ground Floor

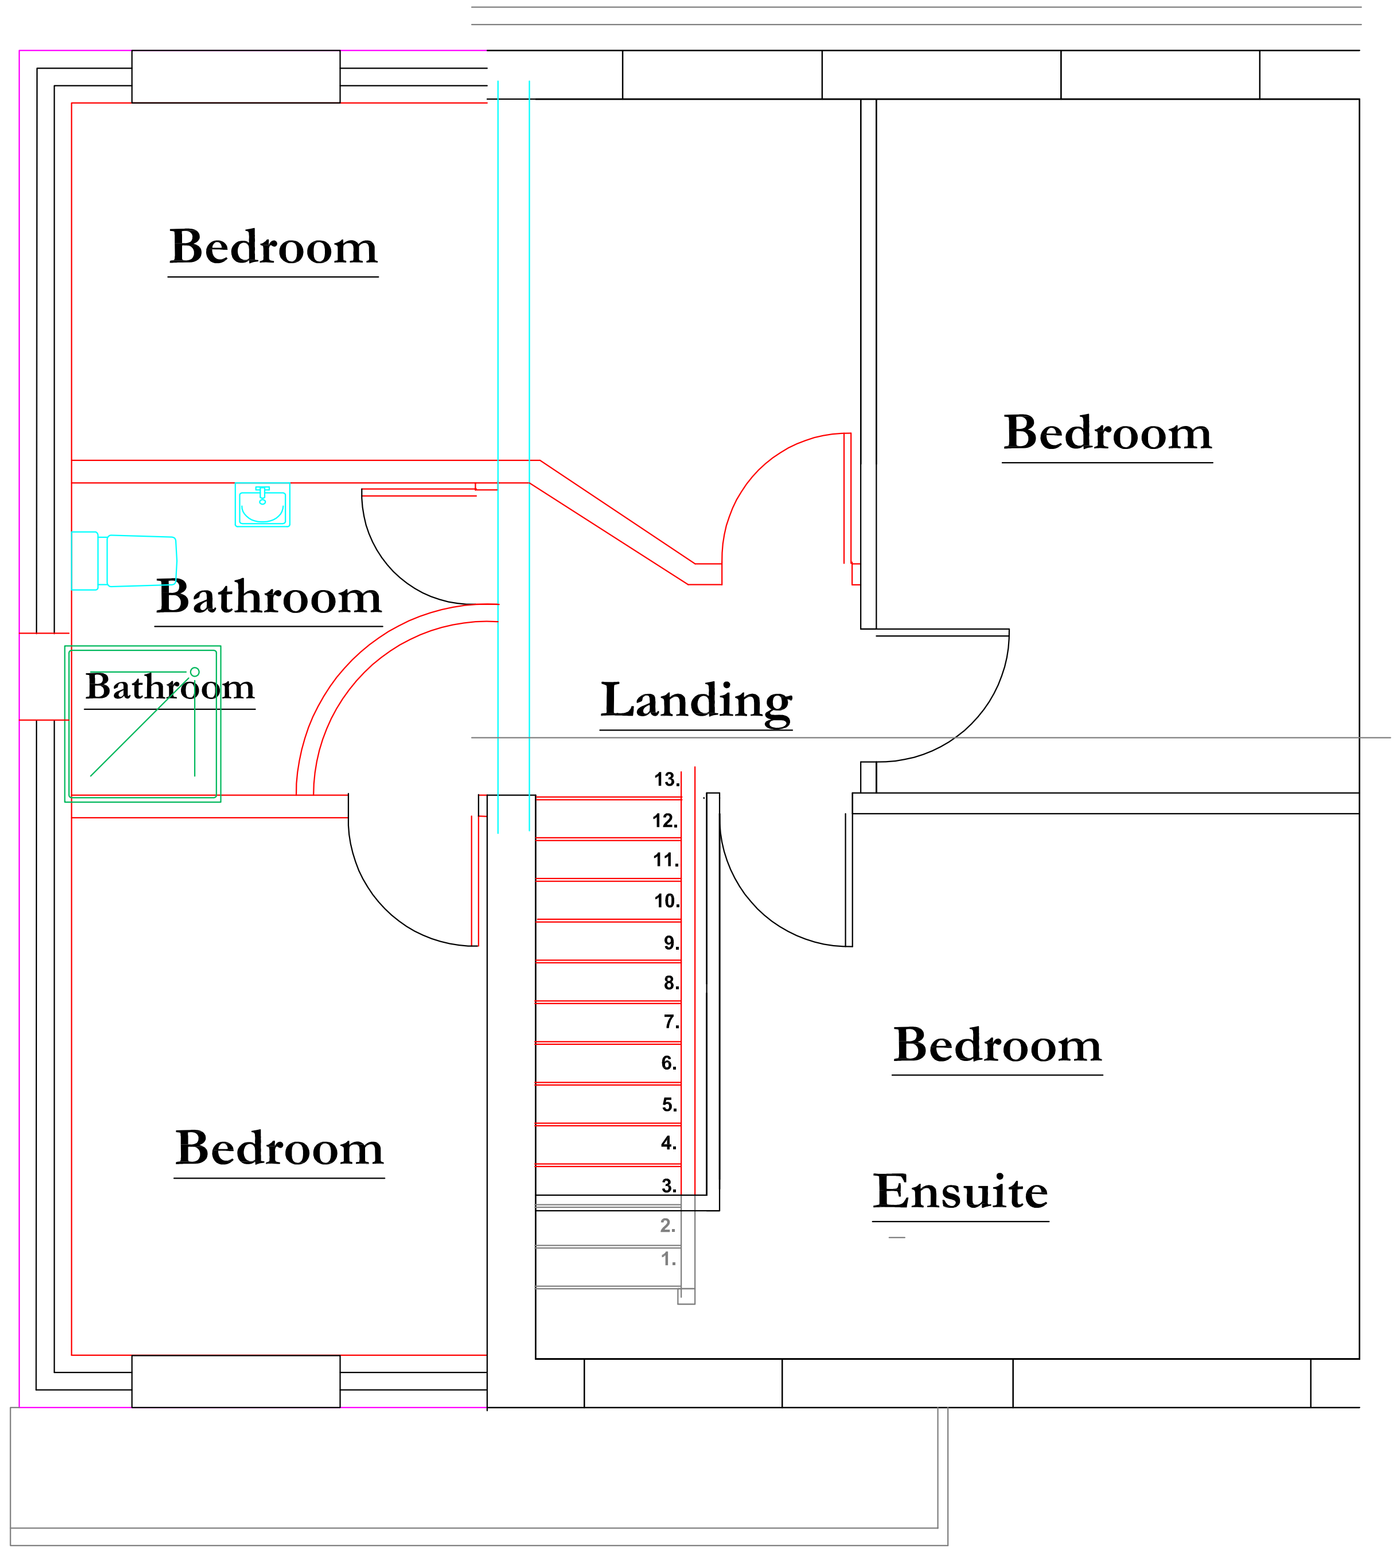

First Floor

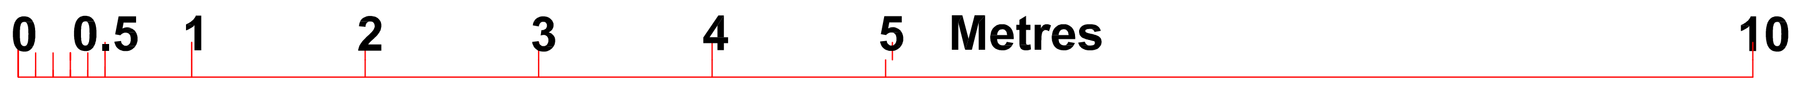

No.	Revision/Issue	Date
- -	-	--/--/--
- -	-	--/--/--

F SUMMERFIELD
BSc(Tech)Hons), CEng, FICE, MIStructE
Chartered Consulting, Civil, Structural & Municiple Engineer, Party Wall Surveyor. [Part Of Torplan Ltd]
216 Heaton Moor Road, Stockport, SK4 4DU
Tel: 0161-443 1881 . Mobile: 07802-296027 . Fax 0161-431 0786 .
Web Site: http://www.torplan.co.uk/engineer, e-mail: fs@torplan.co.uk

Project Name and Address
1 Hanlith Mews
Manchester M19 2JS

Flasnk two storey extension
Proposed Plans

Project	17.09.20
Date	20.091.17
Scale	1:50 @ A3
Sheet	03
	Rev 0