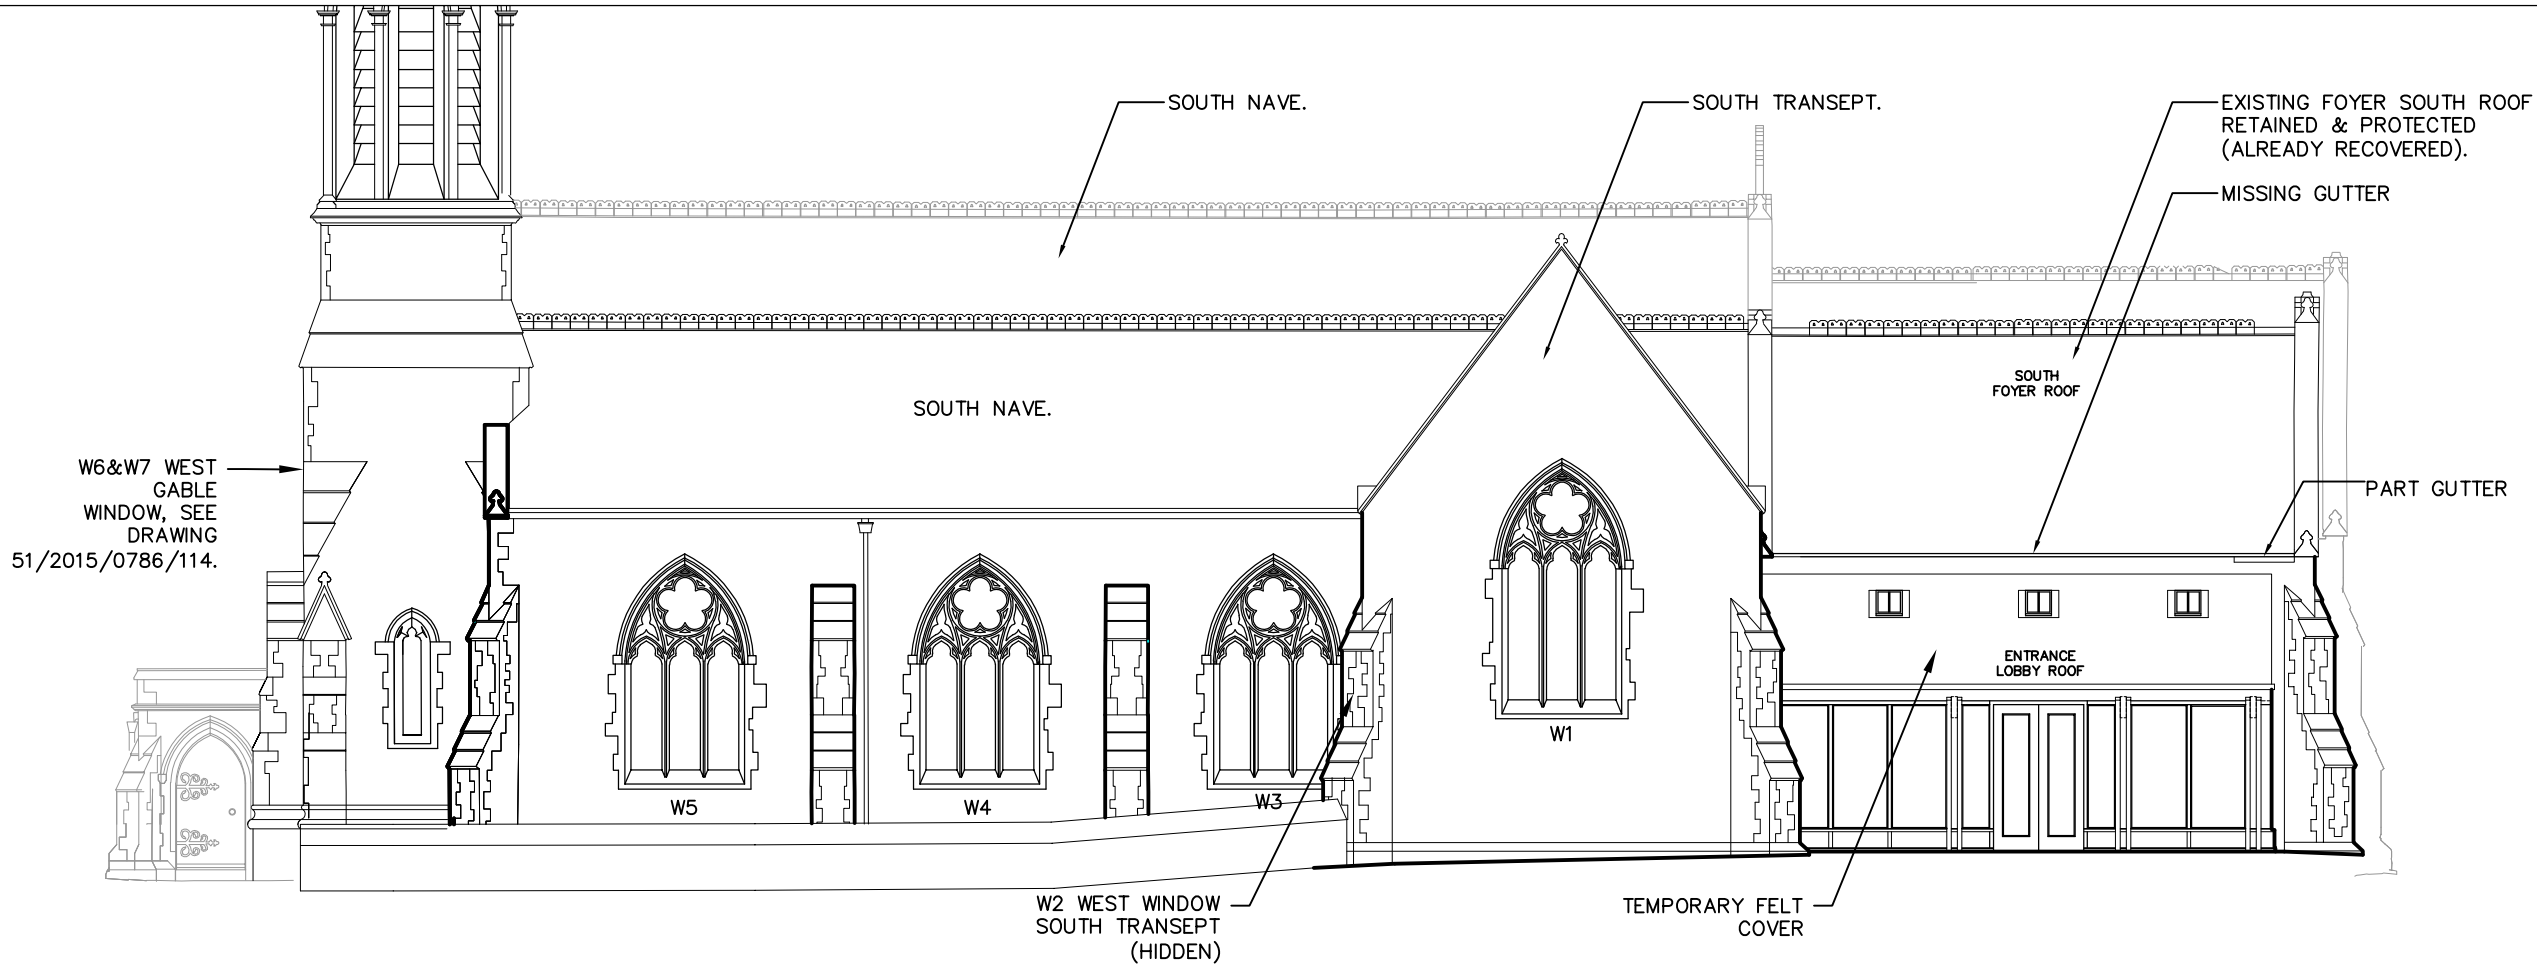

SOUTH ELEVATION



EAST ELEVATION

Notes.

- All dimensions to be checked on site.
- No dimensions to be scaled from this drawing unless otherwise stated.

Revision No.	Date		Checked By	Revision By
.	.		.	.

BYROM CLARK ROBERTS
ARCHITECTS + SURVEYORS + ENGINEERS

Unit 2 Millwright 49 Byron Street Leeds LS2 7NA
Tel: 0113 388 8000 Fax: 0113 388 8001

Washbrook House Talbot Road Old Trafford M32 0FP
Tel: 0161 875 0800 Fax: 0161 875 0801

First Floor Swan House Russell Street Chester CH3 5AL
Tel: 01244 348 849 Fax: 01244 320 783

6th Floor, St James House Vicar Lane Sheffield S1 2EX
Tel: 0114 288 8283

©Byrom Clark Roberts Ltd

Client.
THE RECTOR & PCC OF EMMANUEL CHURCH DIDSBURY

Project.
URGENT REPAIRS & RESTORATION WORKS PHASE 1

Drawing Title.
SOUTH & EAST ELEVATIONS AS EXISTING

Scale.	Date.	Drawn.	Check.
1:125 @A3	5.17	IWL	.
Job No.	Drawing No.		Rev.
51/2015/0786	108		.