



SECTION EE

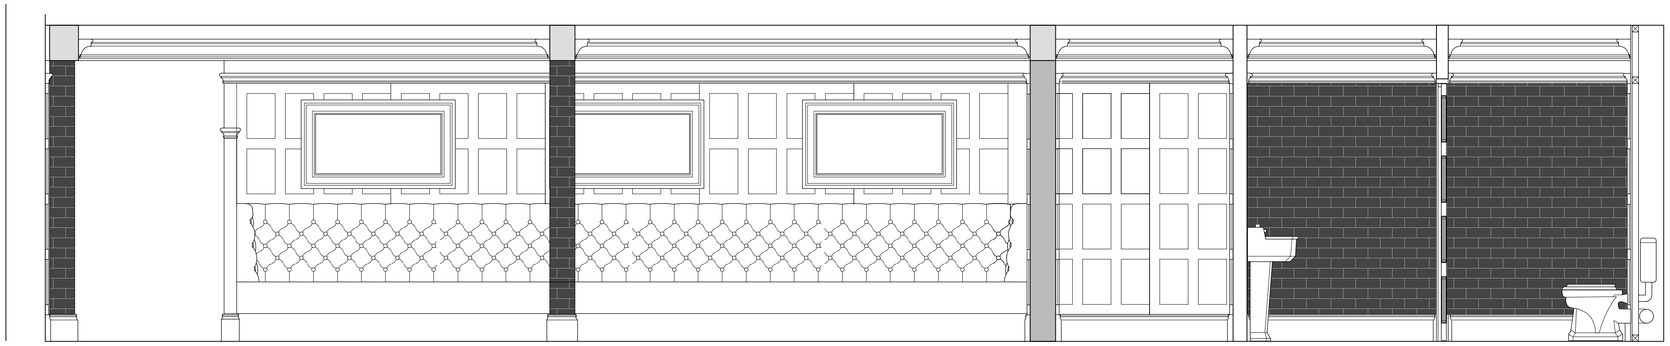


SECTION FF

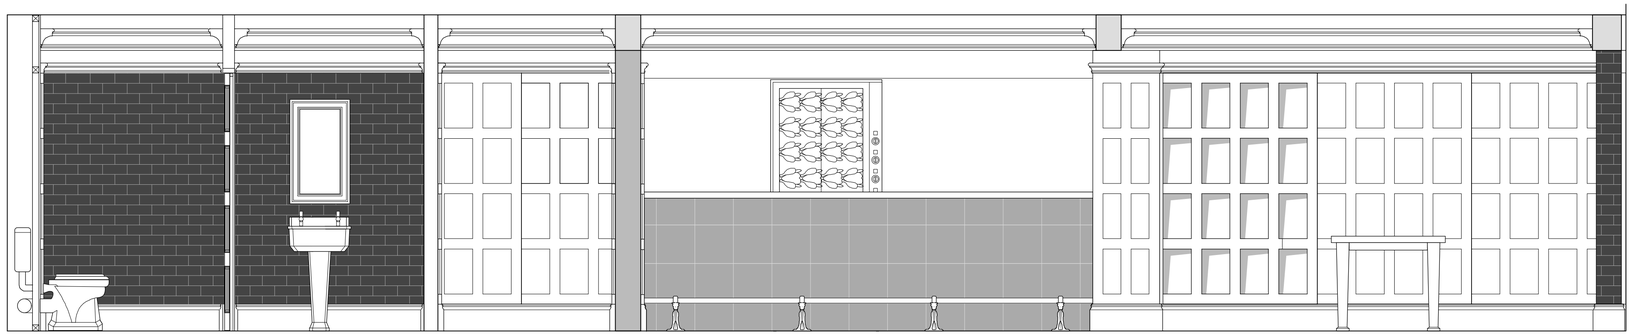

SECTION GG



SECTION HH

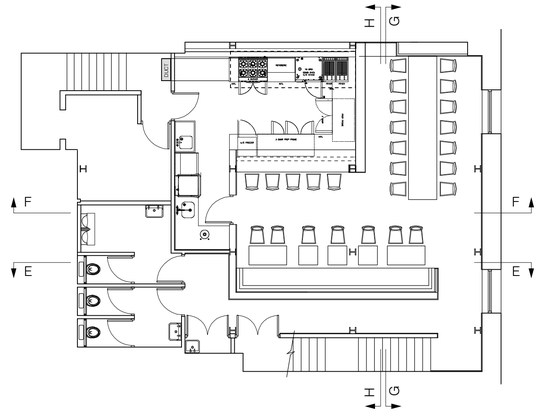

BAY HORSE THOMAS ST MANCHESTER
CANE & GRAIN LTD
MAY 2017
CG/1/2017
CG/01/23
SECTIONS EE / FF / GG / HH BASEMENT FLOOR PROPOSED
1:25 (AT A1)

PROJECT
CLIENT
DATE
JOB NO
DRAWING NO
TITLE
SCALE

Check all measurements prior to any works commencing on site. Any discrepancies to be reported. This drawing is the copyright of Paul Astill & Associates. Please note that no reproduction or adaptation may be made without our written consent. Ensure all works comply with building regulations.

Paul Astill &Associates
Tel: 07956 922257.
www.astillassociates.com

Jacmar
C/O Quays Marina Office,
Dock 8,
Trafford Quay,
Salford.
M50 3XP.