© calder peel partnership ltd
www.calderpeel.com



Existing St Werburgh's Road Street Scene



Proposed St Werburgh's Road Street Scene

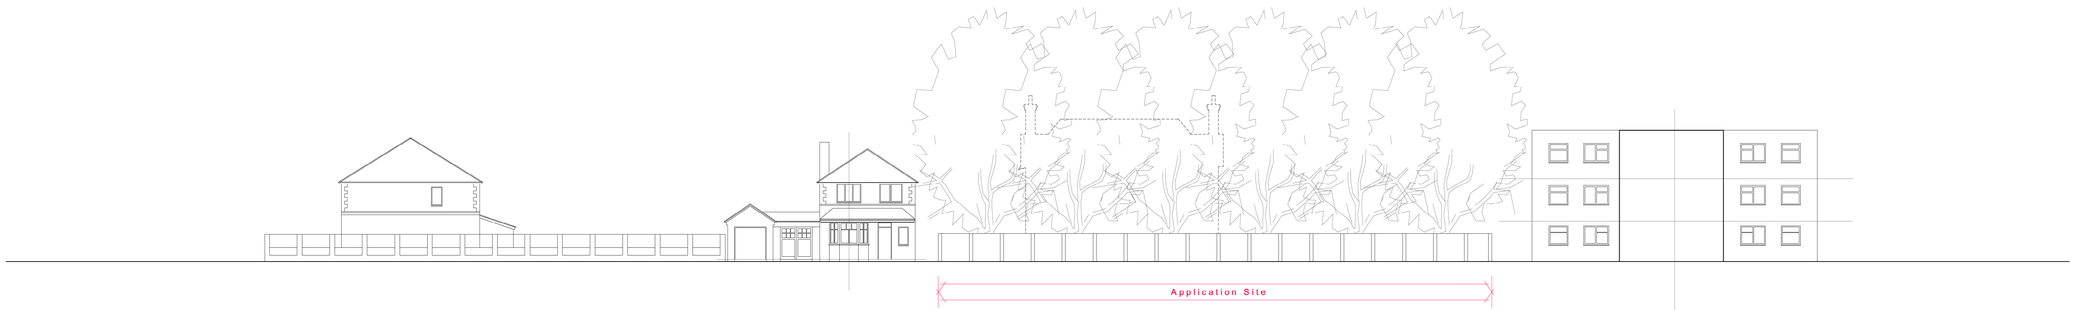

Existing Chatburn Road Street Scene



Proposed Chatburn Road Street Scene

15238 (PL) 009 F

Street Scenes (1:200 @ A1)

St Werburghs Road, Chorlton

calderpeel fgp