
Notes:

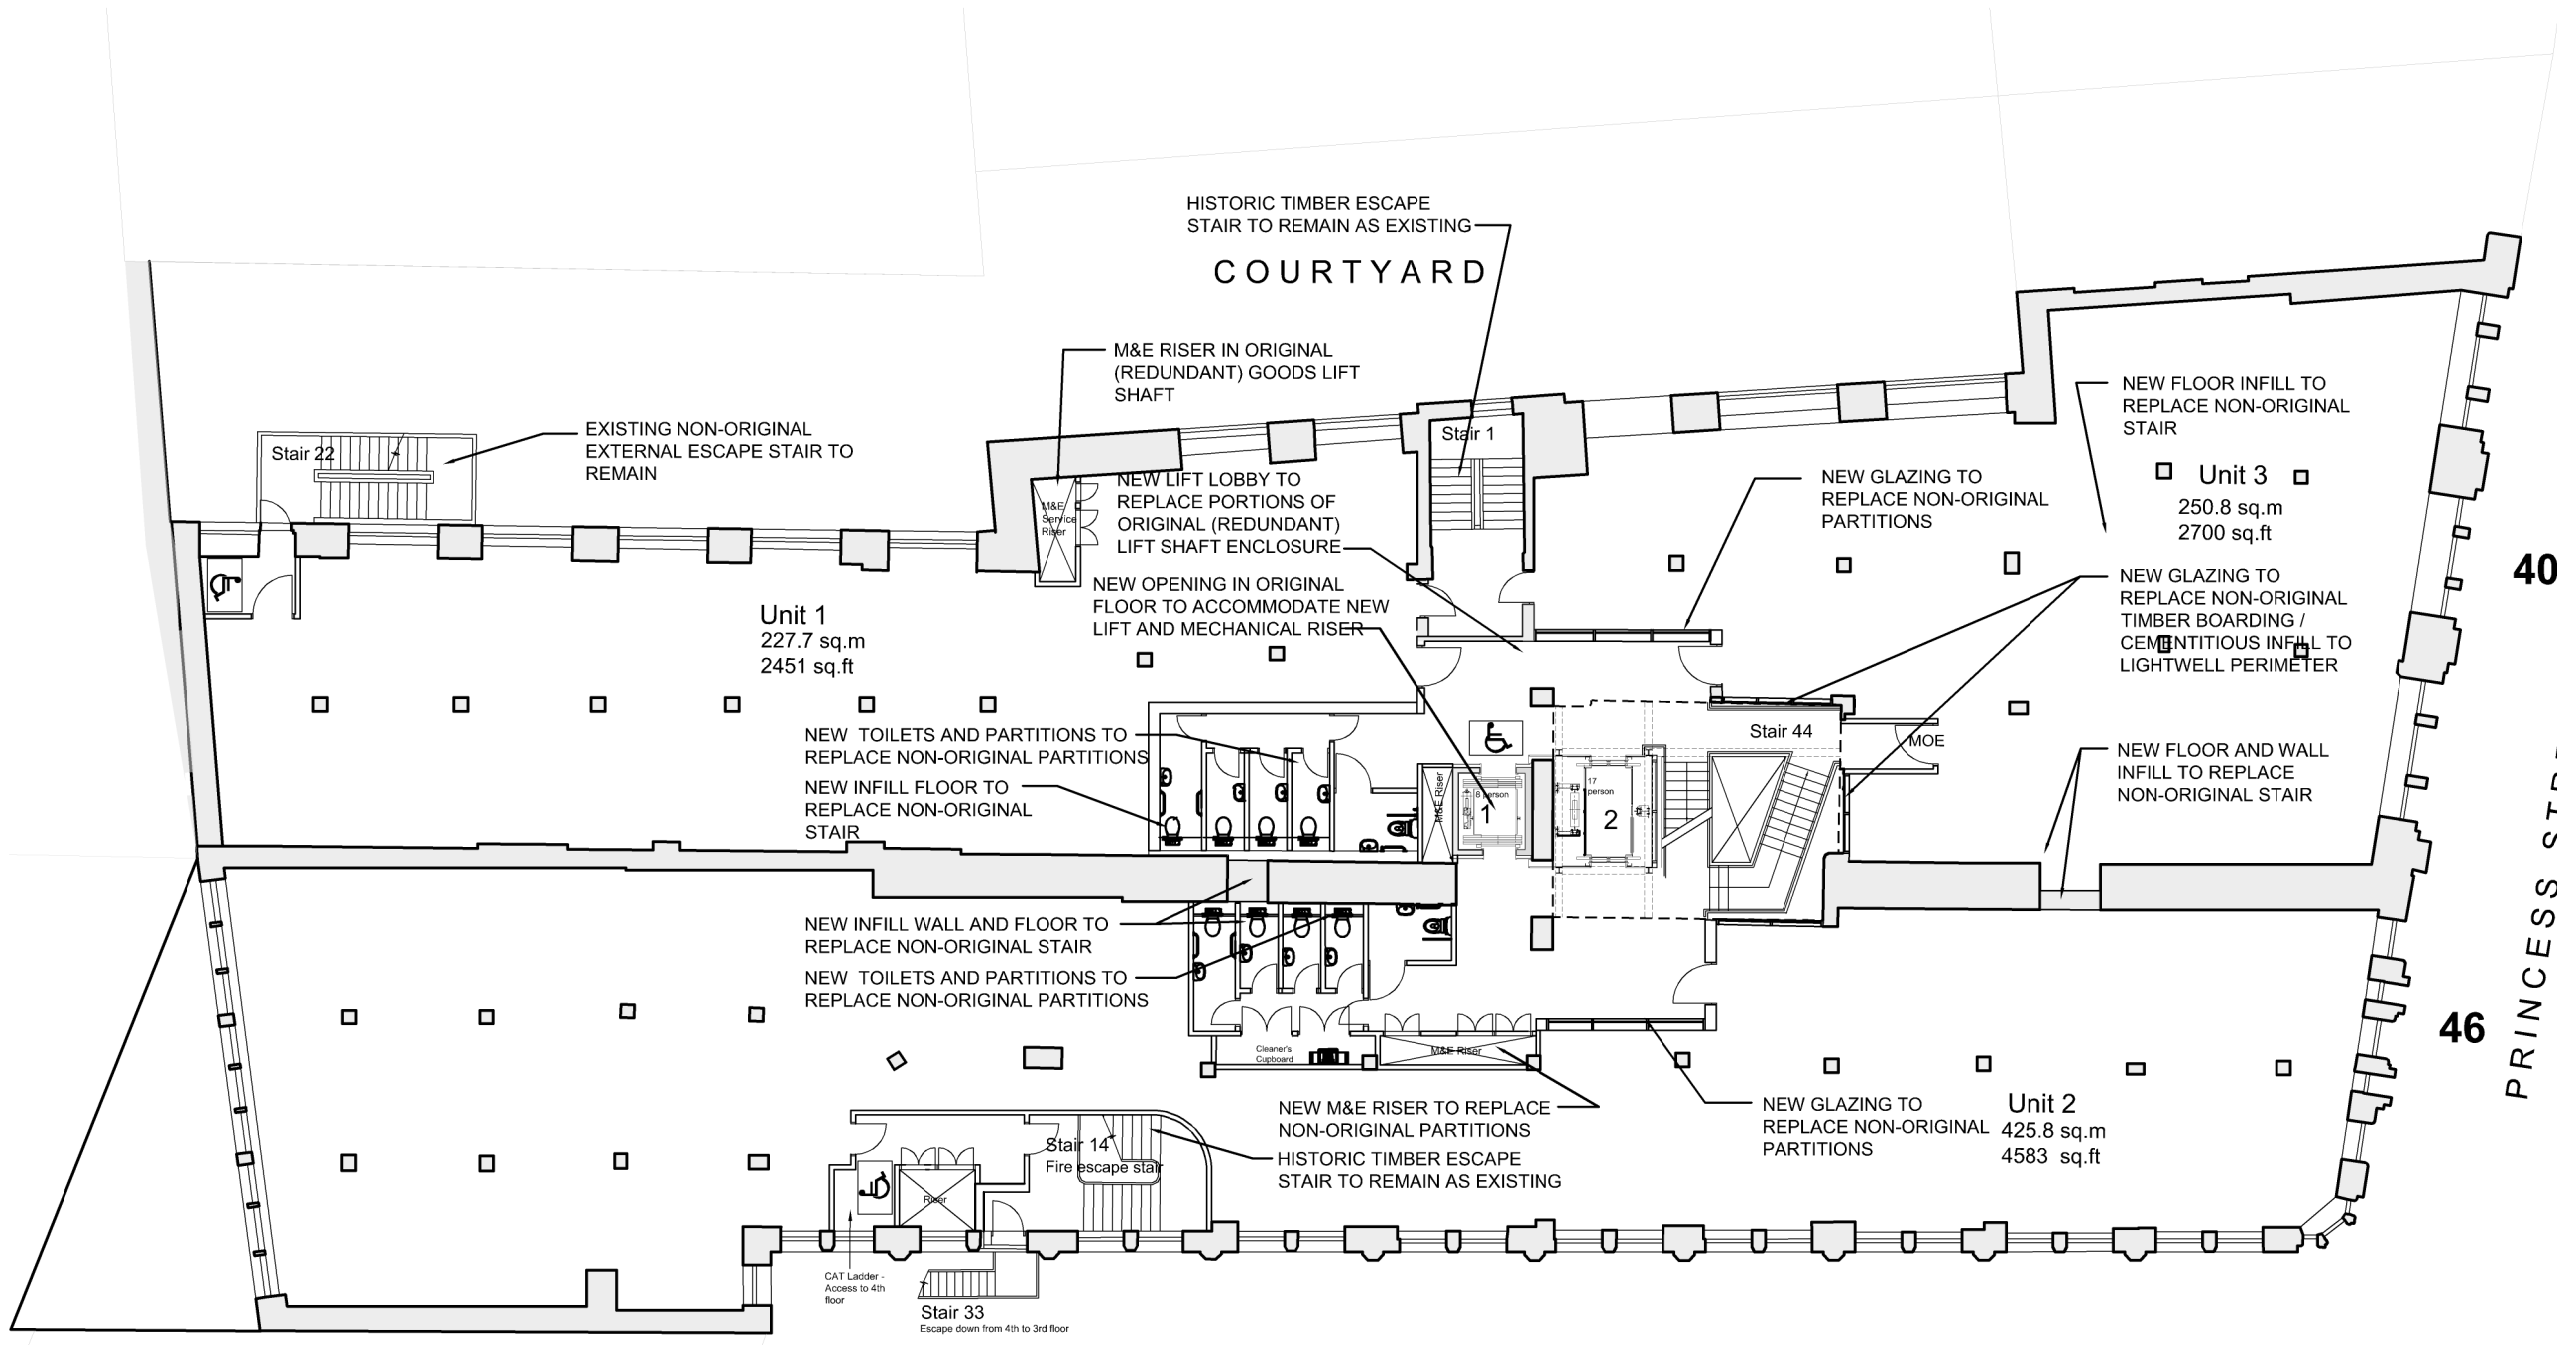


# Level 6
54.470

# Level 5
52.260

| Rev: | Date: | Details: | By: | Chk: |
|---|---|---|---|---|
| H | 10.10.17 | Riser extended to accommodate flue | JJ | |
| G | 28.07.17 | Annotations added | JJ | |
| F | 10.04.17 | Plans updated. Floor levels added. | EJW | |
| E | 01.03.17 | Lift #1 lobby amended to screen toilets | JJ | |
| D | 22.02.17 | Light well glazing added, indicative lift structure added, NIA amended | JJ | |
| C | 18.11.16 | Entrance to unit 3 amended. NIA amended | EJW | |
| B | 14.11.16 | Additional survey information | jra | |
| A | 09.11.16 | Riser repositioned and Stair 3 amended | EJW | |


EngineRoom
Unit E, Bristol Court
Martlesham Heath
Betts Avenue
Ipswich IP5 3RY


Client / Location:
40-46 PRINCESS STREET
MANCHESTER

Drawing:
Proposed plan
Third floor

| Scale: | Date: | Drawn: | Check: |
|---|---|---|---|
| 1:100 @ A1 | 13.10.16 | EJW | |

| Job No: | Dwg No: | Rev: |
|---|---|---|
| 1601008 | 306 | H |


© EngineRoom(technical) Ltd. This title block is 100mm wide at full scale.
Do not scale. Work to figured dimensions only which should be verified on site.


10m
10m