
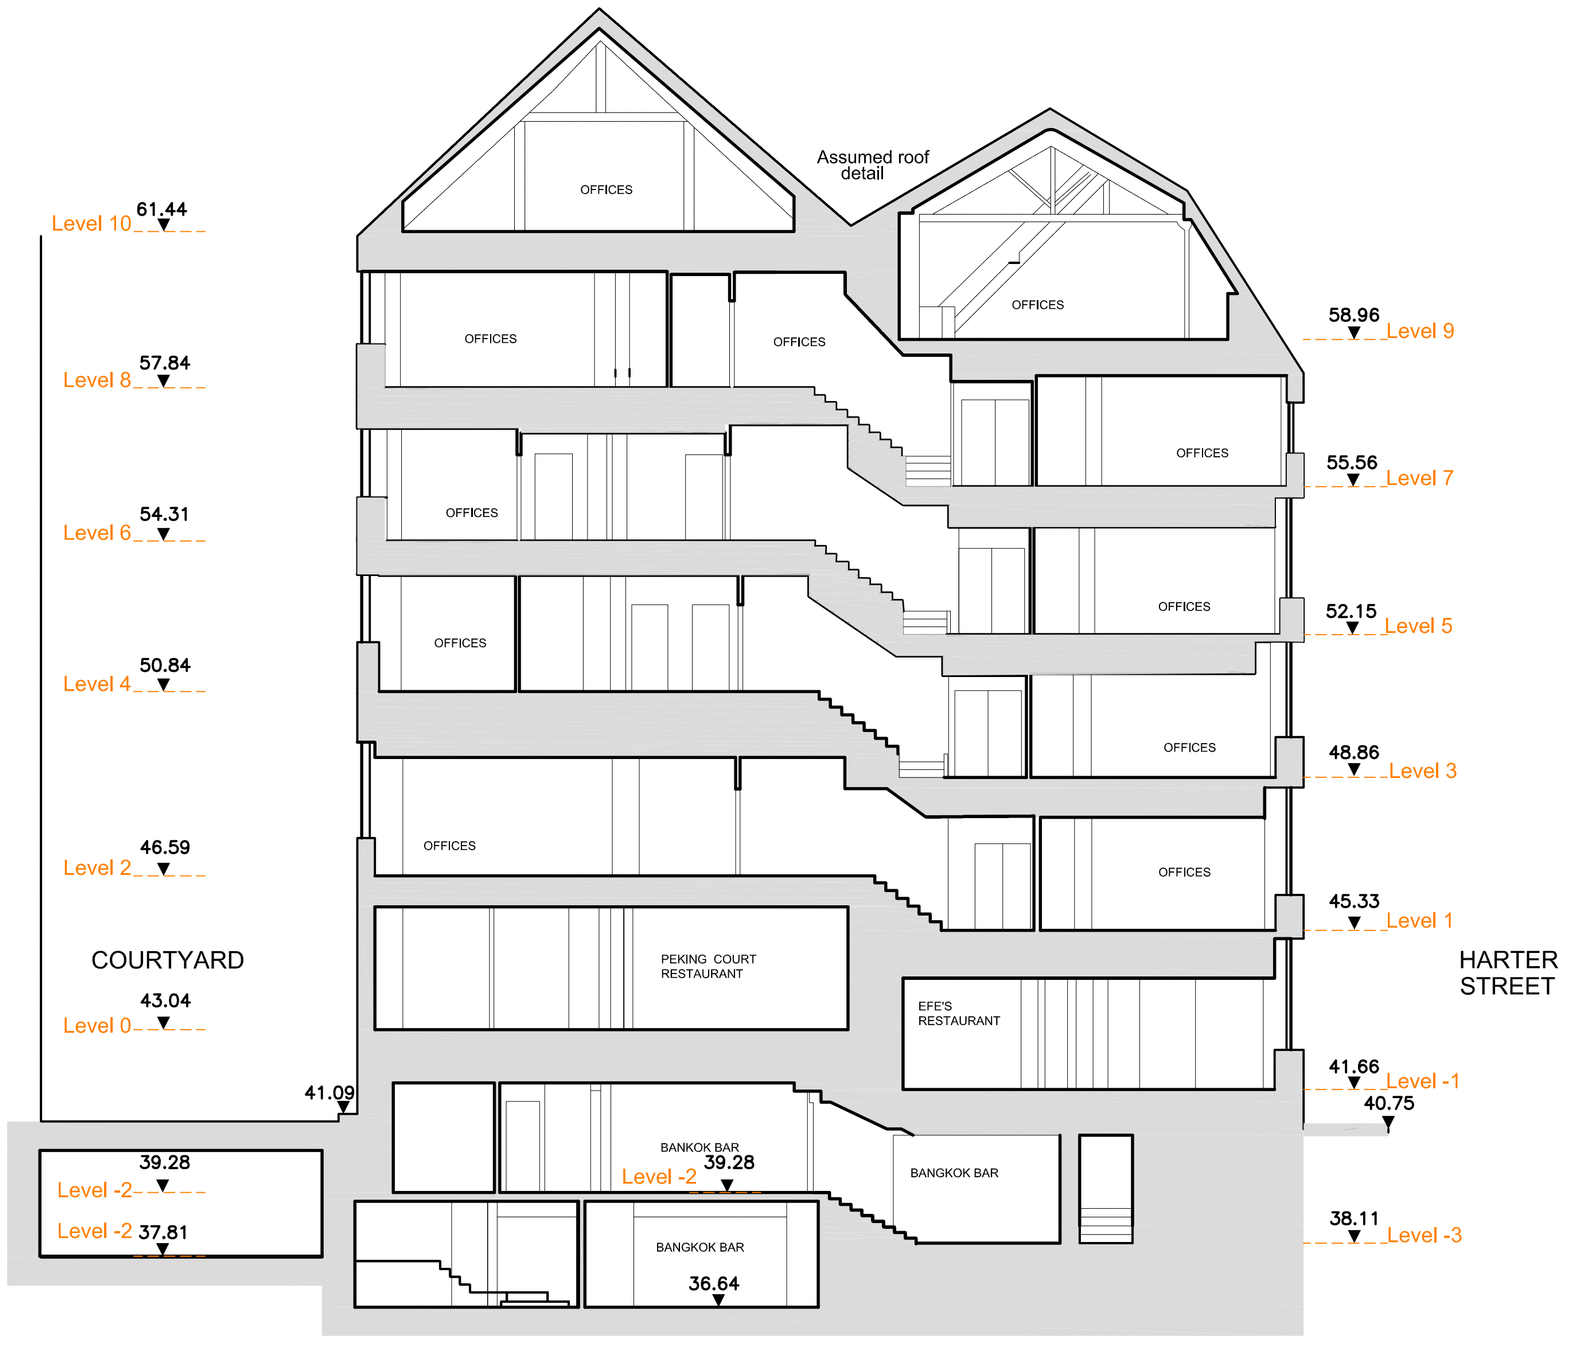


Notes:

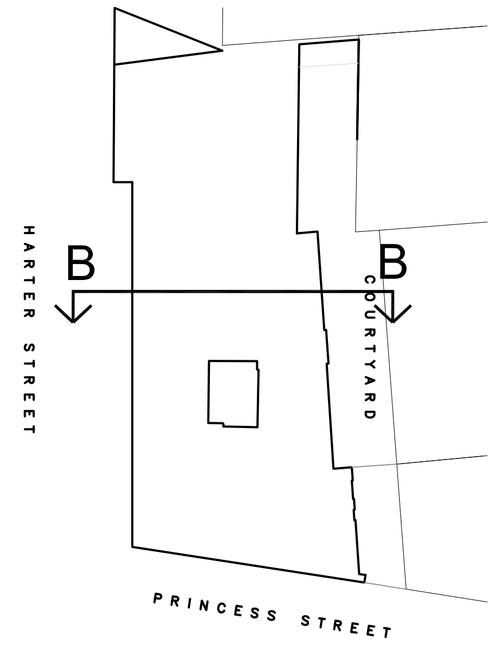

Location plan
Scale: 1:500

Rev:	Date:	Details:	By:	Chk:
A	06.04.17	Section Updated		CCH

EngineRoom
Unit E, Bristol Court
Martlesham Heath
Betts Avenue
Ipswich IP5 3RY

PLANNING

Client / Location:
40-46 PRINCESS STREET
MANCHESTER

Drawing:
Existing Section B-B

Scale:	Date:	Drawn:	Check:
1:100 @ A1	20.10.16	jra	

Job No:	Dwg No:	Rev:
1601008	111a	A

© EngineRoom(technical) Ltd. This title block is 100mm wide at full scale.
Do not scale. Work to figured dimensions only which should be verified on site.