
Notes:

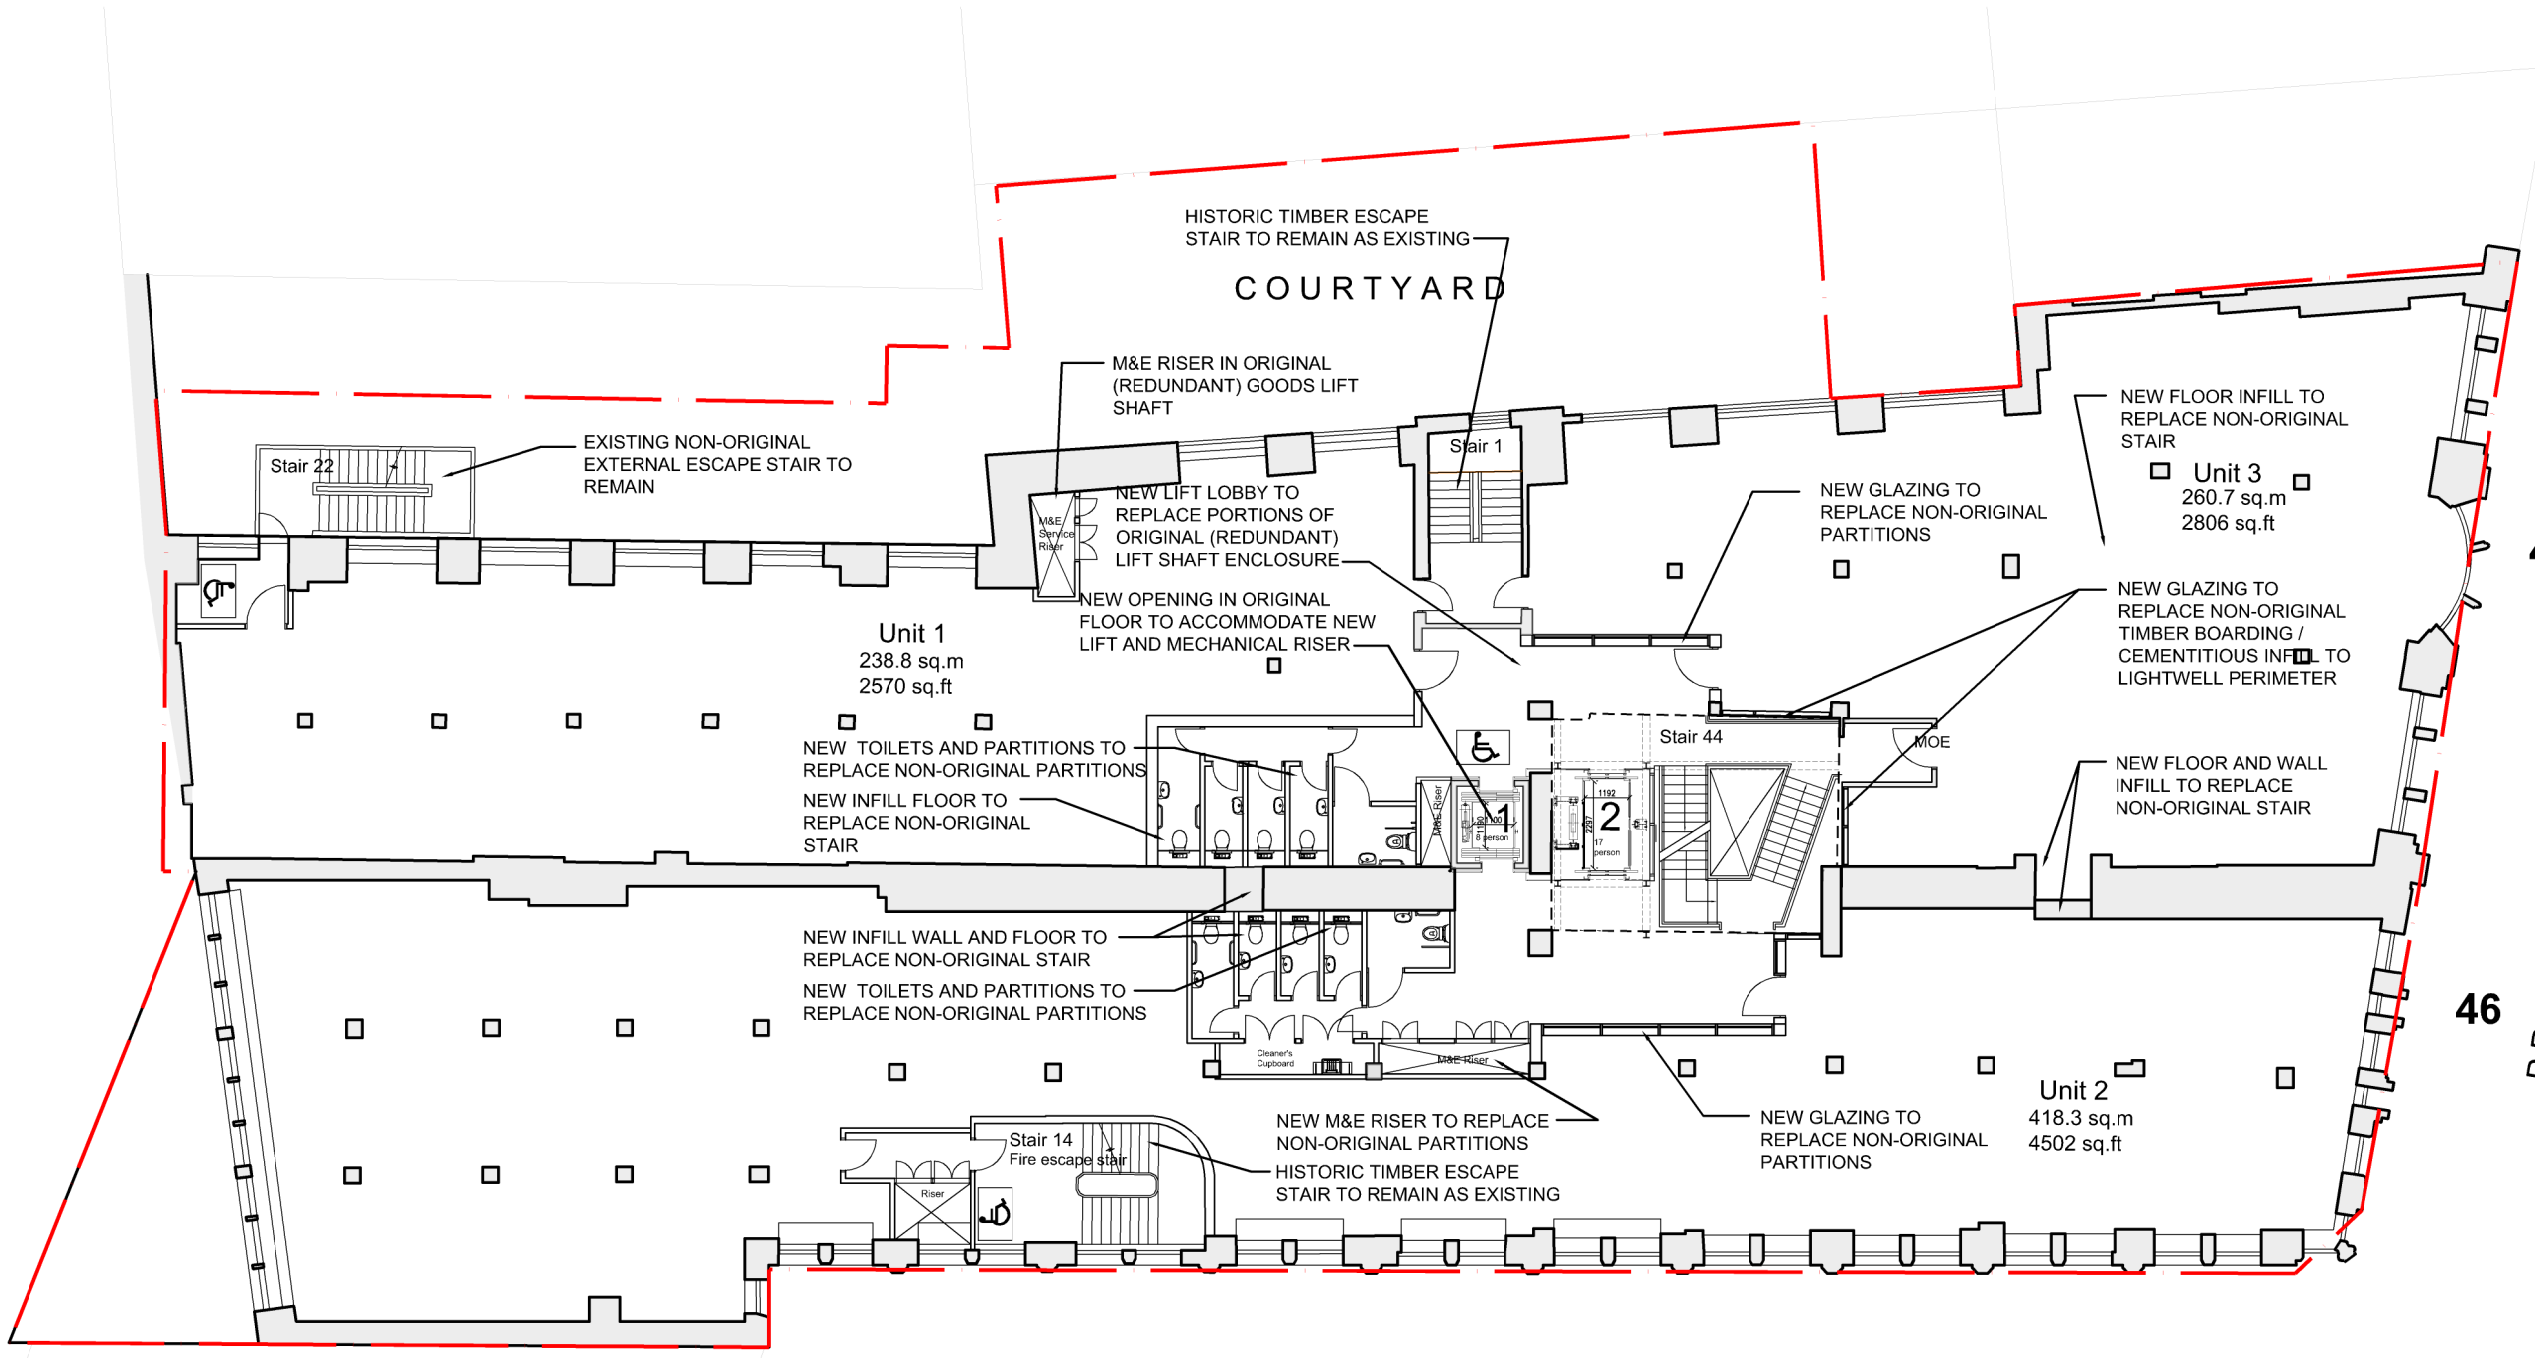

40 Level 4
50.890

PRINCESS STREET

46 Level 3
48.890

Rev:	Date:	Details:	By:	Chk:
G	10.10.17	Riser incressed to accommodate flue	JJ	
F	28.07.17	Annotations added	JJ	
E	10.04.17	Plans updated. Floor levels added.	EJW	
D	22.02.17	Light well glazing added, indicative lift structure added, NIA amended	JJ	
C	18.11.16	Entrance to unit 3 amended. NIA amended	EJW	
B	14.11.16	Additional survey information	jra	
A	04.11.16	Amendments to core areas and annotations	EJW	

EngineRoom
Unit E, Bristol Court
Martlesham Heath
Betts Avenue
Ipswich IP5 3RY

10m

10m

Client / Location:
40-46 PRINCESS STREET
MANCHESTER

Drawing:
Proposed plan
Second floor

Scale:	Date:	Drawn:	Check:
1:100 @ A1	13.10.16	EJW	

Job No:	Dwg No:	Rev:
1601008	305	G

© EngineRoom(technical) Ld. This title block is 100mm wide at full scale.
Do not scale. Work to figured dimensions only which should be verified on site.