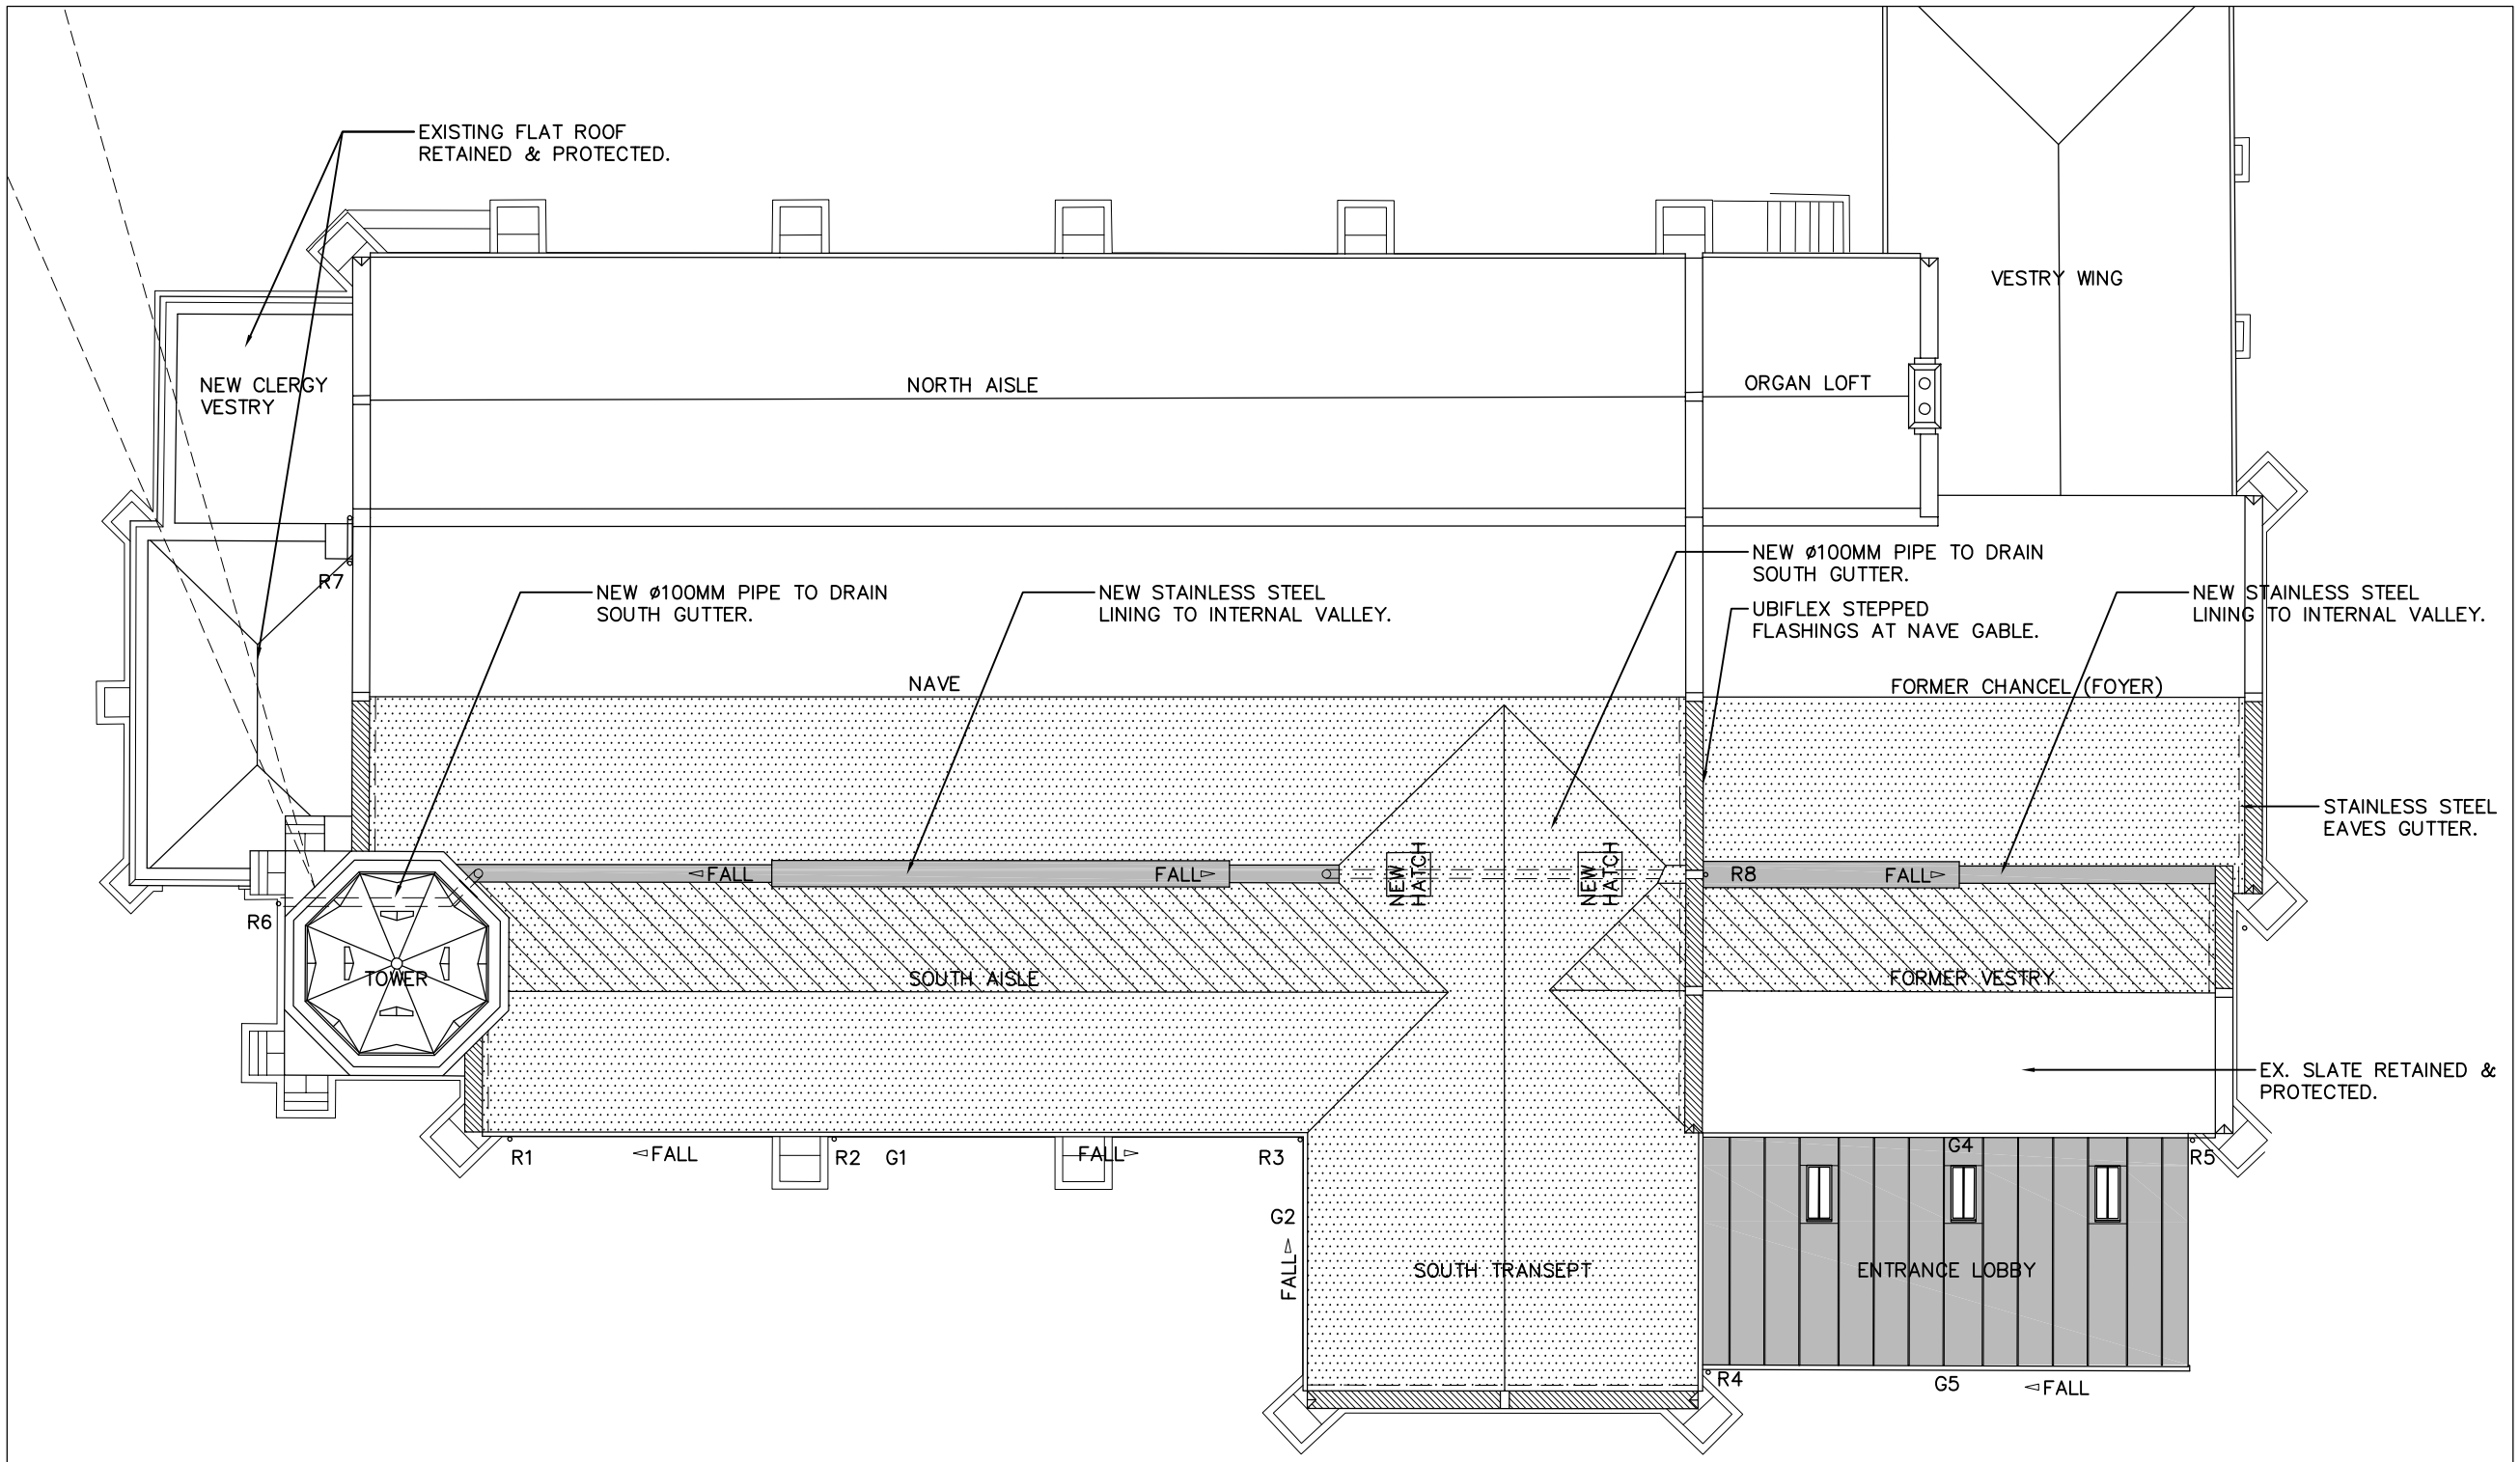

WORKS TO ROOFS:

CORE DRILL 2 NO. HOLES THROUGH SPLAYED WALLS OF OCTAGONAL TOWER/SPIRE AND SUPPLY & INSTALL NEW ø100MM INSULATED EXTRUDED ALUMINIUM PIPEWORK TO DISCHARGE RAINWATER FROM NAVE/SOUTH AISLE VALLEY GUTTER THROUGH THE TOWER AND INTO A HOPPER HEAD ON THE WEST SIDE OF THE TOWER.

REMOVE & DISPOSE OF EX. LEAD GUTTER LININGS & TIMBER FRAMEWORK. FORM NEW STEPPED VALLEY GUTTER WITH SS LININGS & NEW FALLS TOWARDS NEW WEST END OUTLET TO TOWER AND TOWARDS ROOF VOID AND INTO STEPPED VALLEY GUTTER FOYER. SUPPLY AND INSTALL HARMER ROOF DRAINAGE OUTLET.

CAREFULLY REMOVE ALL EXISTING CRESTED RIDGE TILES TO AFFECTED ROOFS. CLEAN AND SET ASIDE FOR RE-USE. RE-BED ON NHL LIME MORTAR.

SUPPLY & INSTALL NEW ø100MM (INSULATED) EXTRUDED ALUMINIUM PIPEWORK IN THE ROOF VOID TO DISCHARGE RAINWATER FROM NAVE/SOUTH AISLE VALLEY GUTTER THROUGH THE ROOF INTO A STEPPED VALLEY GUTTER. SUPPLY AND INSTALL VALLEY GUTTER ROOF DRAINAGE OUTLET, SEE DRAWING 51/2015/0786/118&119.

SUPPLY & INSTALL NEW ROOF HATCH, TO CONCEALED ROOF VOID. TO BE BILCO HINGED HATCH WITH GAS STRUT LIFT.

INSTALL NEW WELSH SLATE TO HIDDEN ROOFS ON NORTH FACE OF SOUTH AISLE/ FOYER. USE SALVAGED BLUE BURLINGTON SLATES TO SUPPLEMENT OTHER ROOFS, AS PER HATCHED AREA.

PREPARE & REDECORATE ALL EX. CAST IRON GUTTERS. INSTALL NEW CI RWPS, TO BE DECORATED IN COLOUR BLACK, AS EXISTING.

MOVE TELEPHONE CABLES TO NORTH SIDE OF THE TOWER ON THE SAME HEIGHT, AS PER DASHED LINE.

FORM VERGE IN STAINLESS STEEL SHEET WITH WELTED DRIP FOR ENTRANCE LOBBY ROOF, SEE DRAWING 51/2015/0786/116.

REMOVE EX. LEAD CAPPINGS FROM PARAPET STONE COPINGS TO BE LIFTED OFF, SUPPLY AND FIX NEW LEAD UNDERCLOAK, REPLACE STONE COPINGS AND REPOINT WITH NHL MORTAR. SUPPLY AND FIX STAINLESS STEEL VERGE GUTTERS AND COVER FLASHINGS, AS PER HATCHED AREA, SEE DRAWING 51/2015/0786/115.

ALLOW AND ADJUST HEIGHT EX. GUTTER G5 TO NEW SS ROOF FINISH ENTRANCE LOBBY. PREPARE & REDECORATE GUTTER. TO BE DECORATED IN COLOUR BLACK, AS EXISTING.

SUPPLY & INSTALL 0.5MM THICK GRADE 316L TERNE COATED STAINLESS STEEL SHEET WITH WELTED/CRIMPED JOINTS OVER EX. TEMPORARY FELT AT ENTRANCE LOBBY, AS PER HATCHED AREA, FOR DETAIL SEE DRAWING 51/2015/0786/116.

Notes.

- All dimensions to be checked on site.
- No dimensions to be scaled from this drawing unless otherwise stated.

N

NEW PENRHYN WELSH SLATE IN EQUAL COURSES

SALVAGED BURLINGTON BLUE SLATES IN DIMINISHED COURSES

RE-POINTING EX. COPINGS AND SS VERGE GUTTERS & COVER FLASHING

Revision No.	Date.		Checked By	Revision By

BYROM CLARK ROBERTS
ARCHITECTS + SURVEYORS + ENGINEERS

Unit 2 Millwright 49 Byron Street Leeds LS2 7NA
Tel: 0113 388 8000 Fax: 0113 388 8001

Washbrook House Talbot Road Old Trafford M32 0FP
Tel: 0161 875 0800 Fax: 0161 875 0801

First Floor Swan House Russell Street Chester CH3 5AL
Tel: 01244 348 849 Fax: 01244 320 783

6th Floor, St James House Vicar Lane Sheffield S1 2EX
Tel: 0114 286 6283

©Byrom Clark Roberts Ltd

Client.
THE RECTOR & PCC OF EMMANUEL CHURCH DIDSBURY

Project.
URGENT REPAIRS & RESTORATION WORKS PHASE 1

Drawing Title.
ROOF PLAN
AS PROPOSED

Scale.	Date.	Drawn.	Check.
1:125 @A3	07.17	JdG	IWL

Job No.	Drawing No.	Rev.
51/2015/0786	107	