This drawing is protected by copyright and the information contained therein is the property of William McCall.
The drawing must not be copied and the information contained therein may not be used or disclosed without written permission of and in the manner permitted by William McCall.

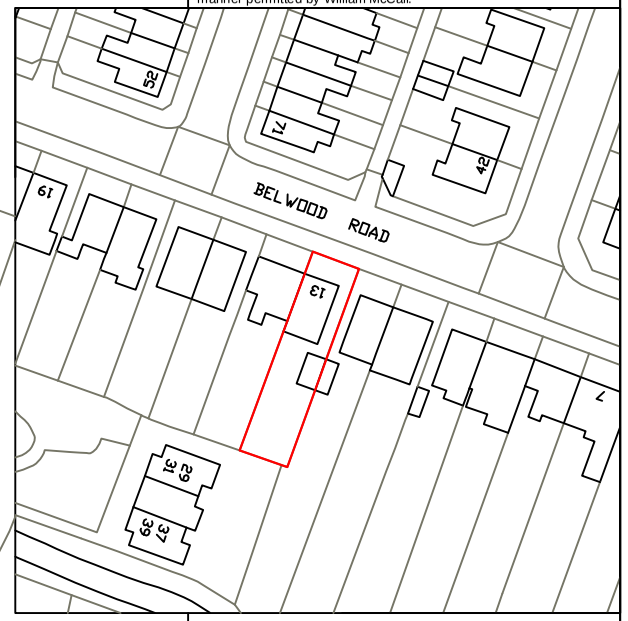


Location Plan (1:1250)

0 1 2 3 4 5 6 7 8 9 10M

Scale 1:200@ A3

N

BELWOOD ROAD

13

42

Lawful Development Drawing

| | | | |
|---|---|---|---|
| Project Title :- Proposed Hip to Gable & Dormer Loft Conversion Site & Location Plans | | | |
| Client :- Mr & Mrs Knowles | | | |
| Drwg No :- 08/17/157 | 2 of 2 | Date :- Sep'17 | Rev :- |
| Scale :- 1:200 & 1:1250 @ A3 | | Drawn:- WSH | Checked :- SCM |
| Site Address :- 13 Bellwood Road Chorlton Manchester M21 8BS | | | |

The Old Post Room
34 Chew Valley Road
Greenfield
OL3 7DA
Saddleworth
Tel: 01457 871202
www.william-mccall.com | enquiries@william-mccall.com

A3