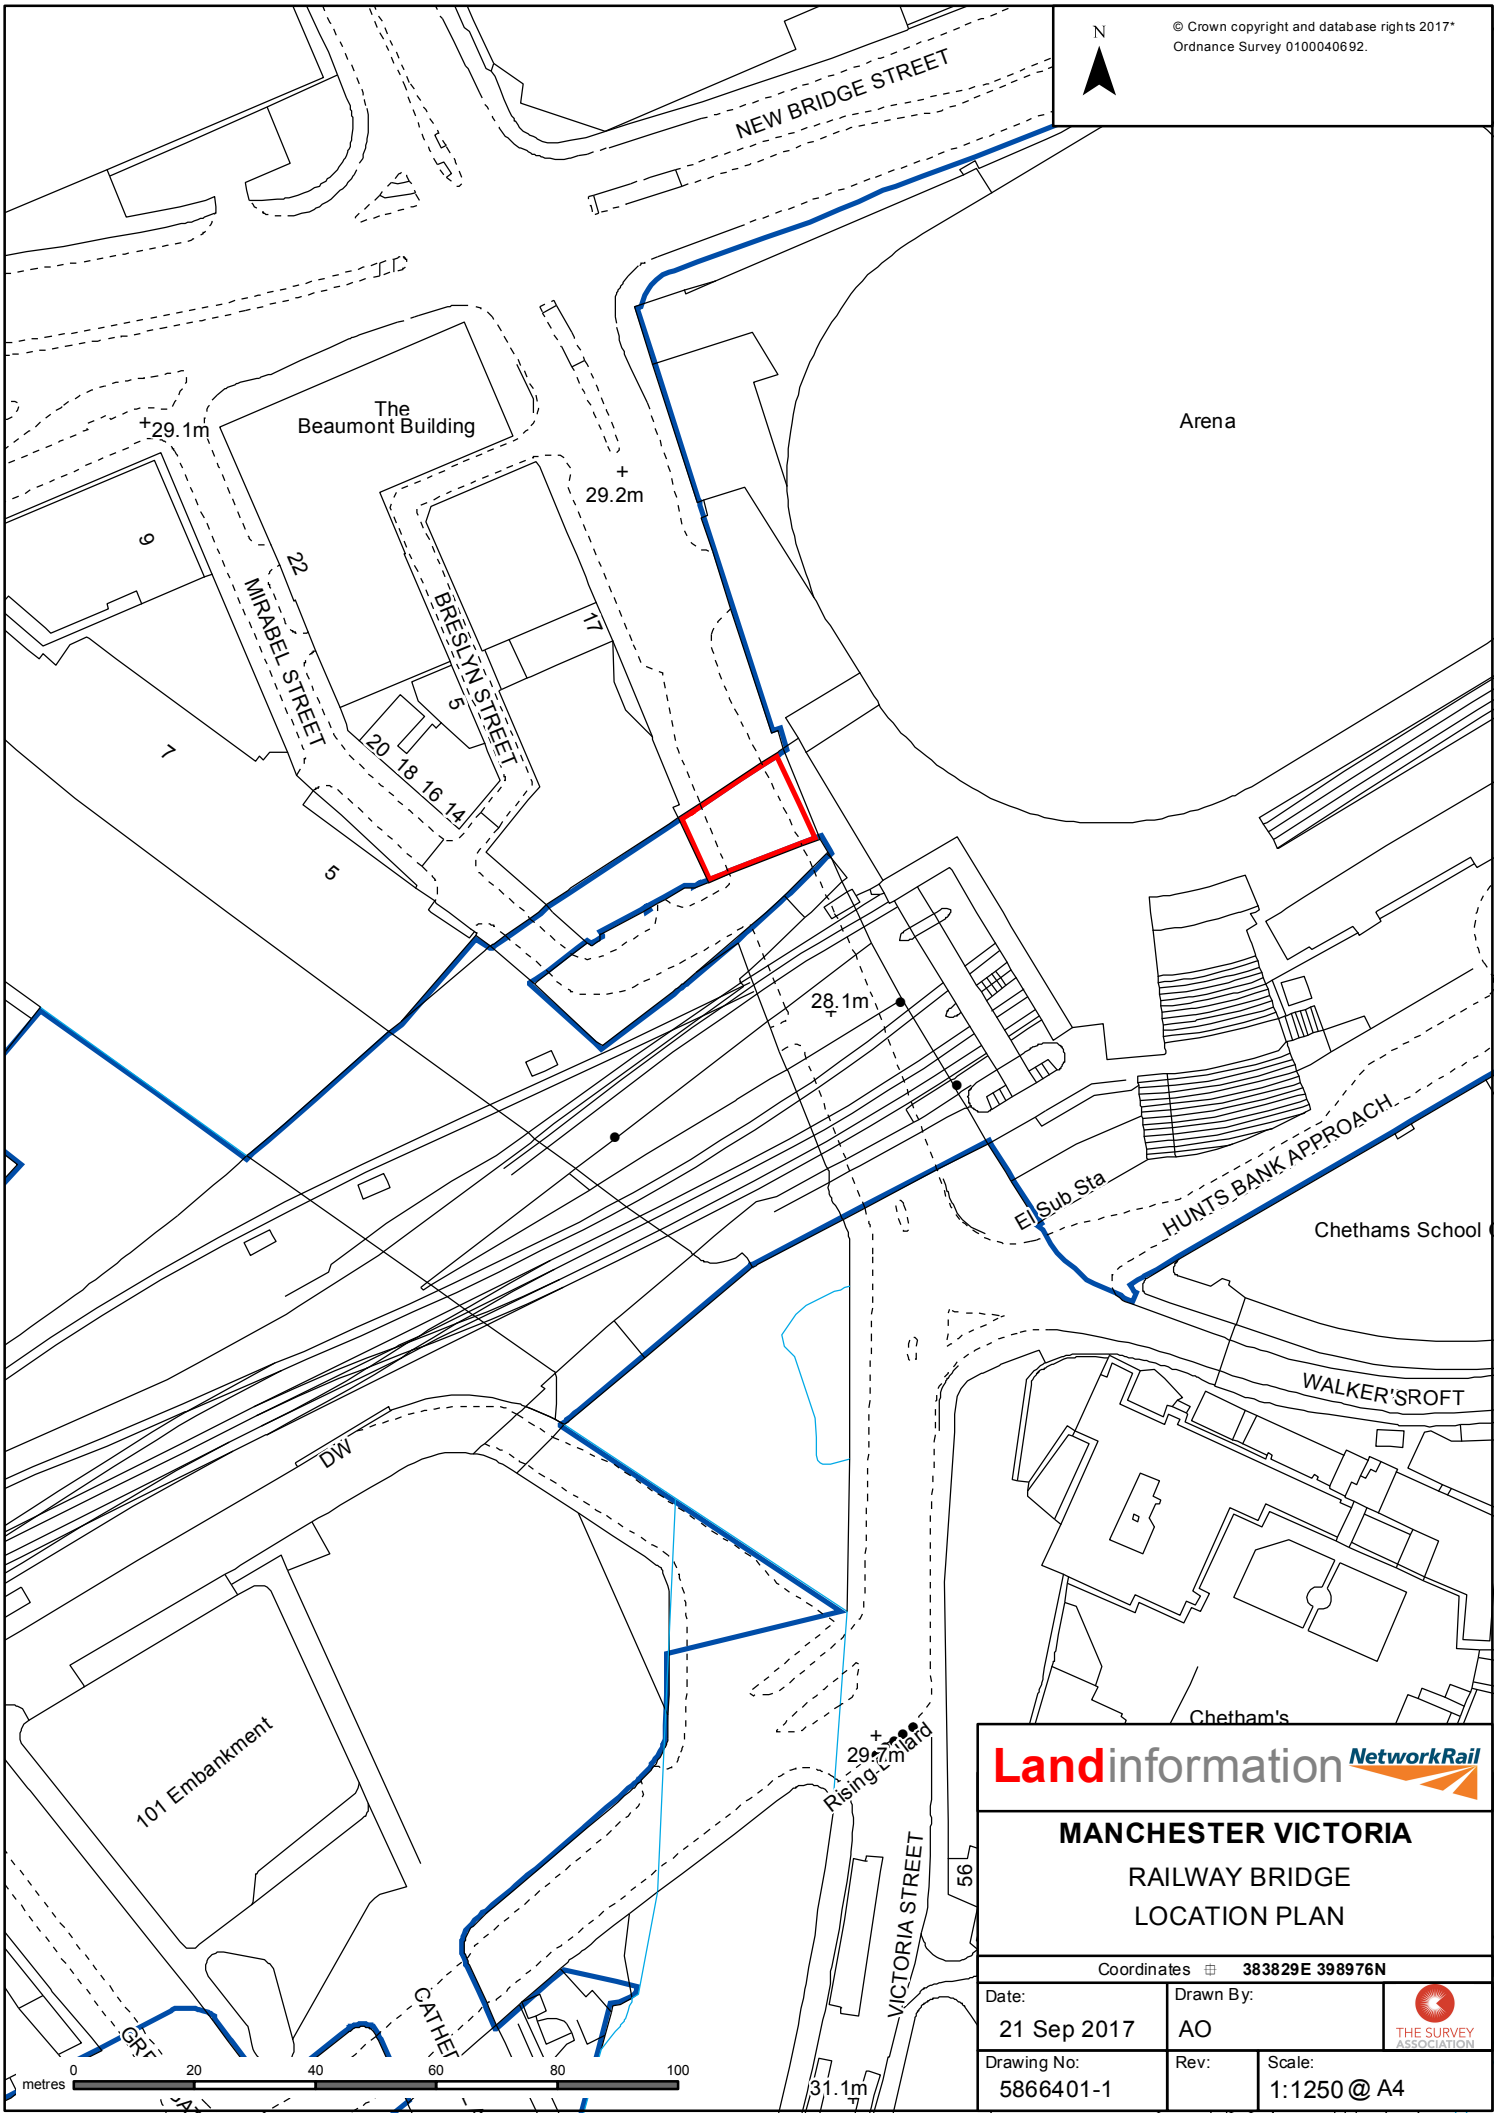

Landinformation NetworkRail

MANCHESTER VICTORIA

RAILWAY BRIDGE
LOCATION PLAN

Coordinates ⊕ **383829E 398976N**

Date:	Drawn By:	
21 Sep 2017	AO	THE SURVEY ASSOCIATION
Drawing No:	**Rev:**	**Scale:**
5866401-1		1:1250 @ A4