This drawing is protected by copyright and the information contained therein is the property of William McCall.
The drawing must not be copied and the information contained therein may not be used or disclosed without written permission of and in the manner permitted by William McCall.

0 1 2 3 4 5M

Scale 1:50@ A1

0 1 2 3 4 5 6 7 8 9 10M

Scale 1:100@ A1

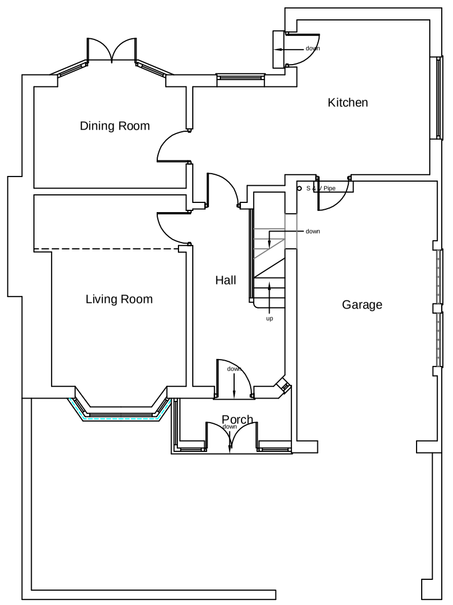

Existing Ground Floor Plan

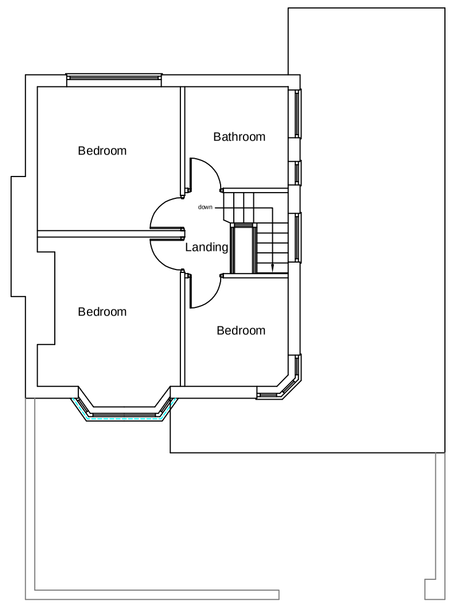

Existing First Floor Plan



Existing Front Elevation



Existing Side Elevation



Existing Rear Elevation

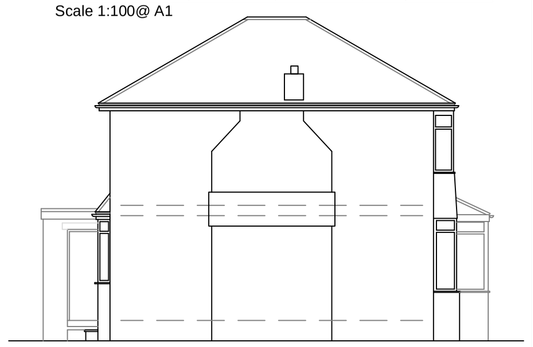

Existing Side Elevation



Proposed Front Elevation



Proposed Side Elevation



Proposed Rear Elevation

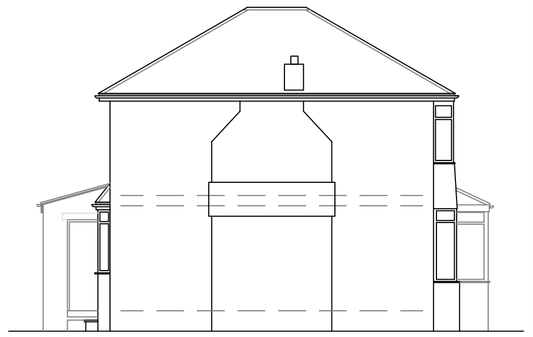

Proposed Side Elevation

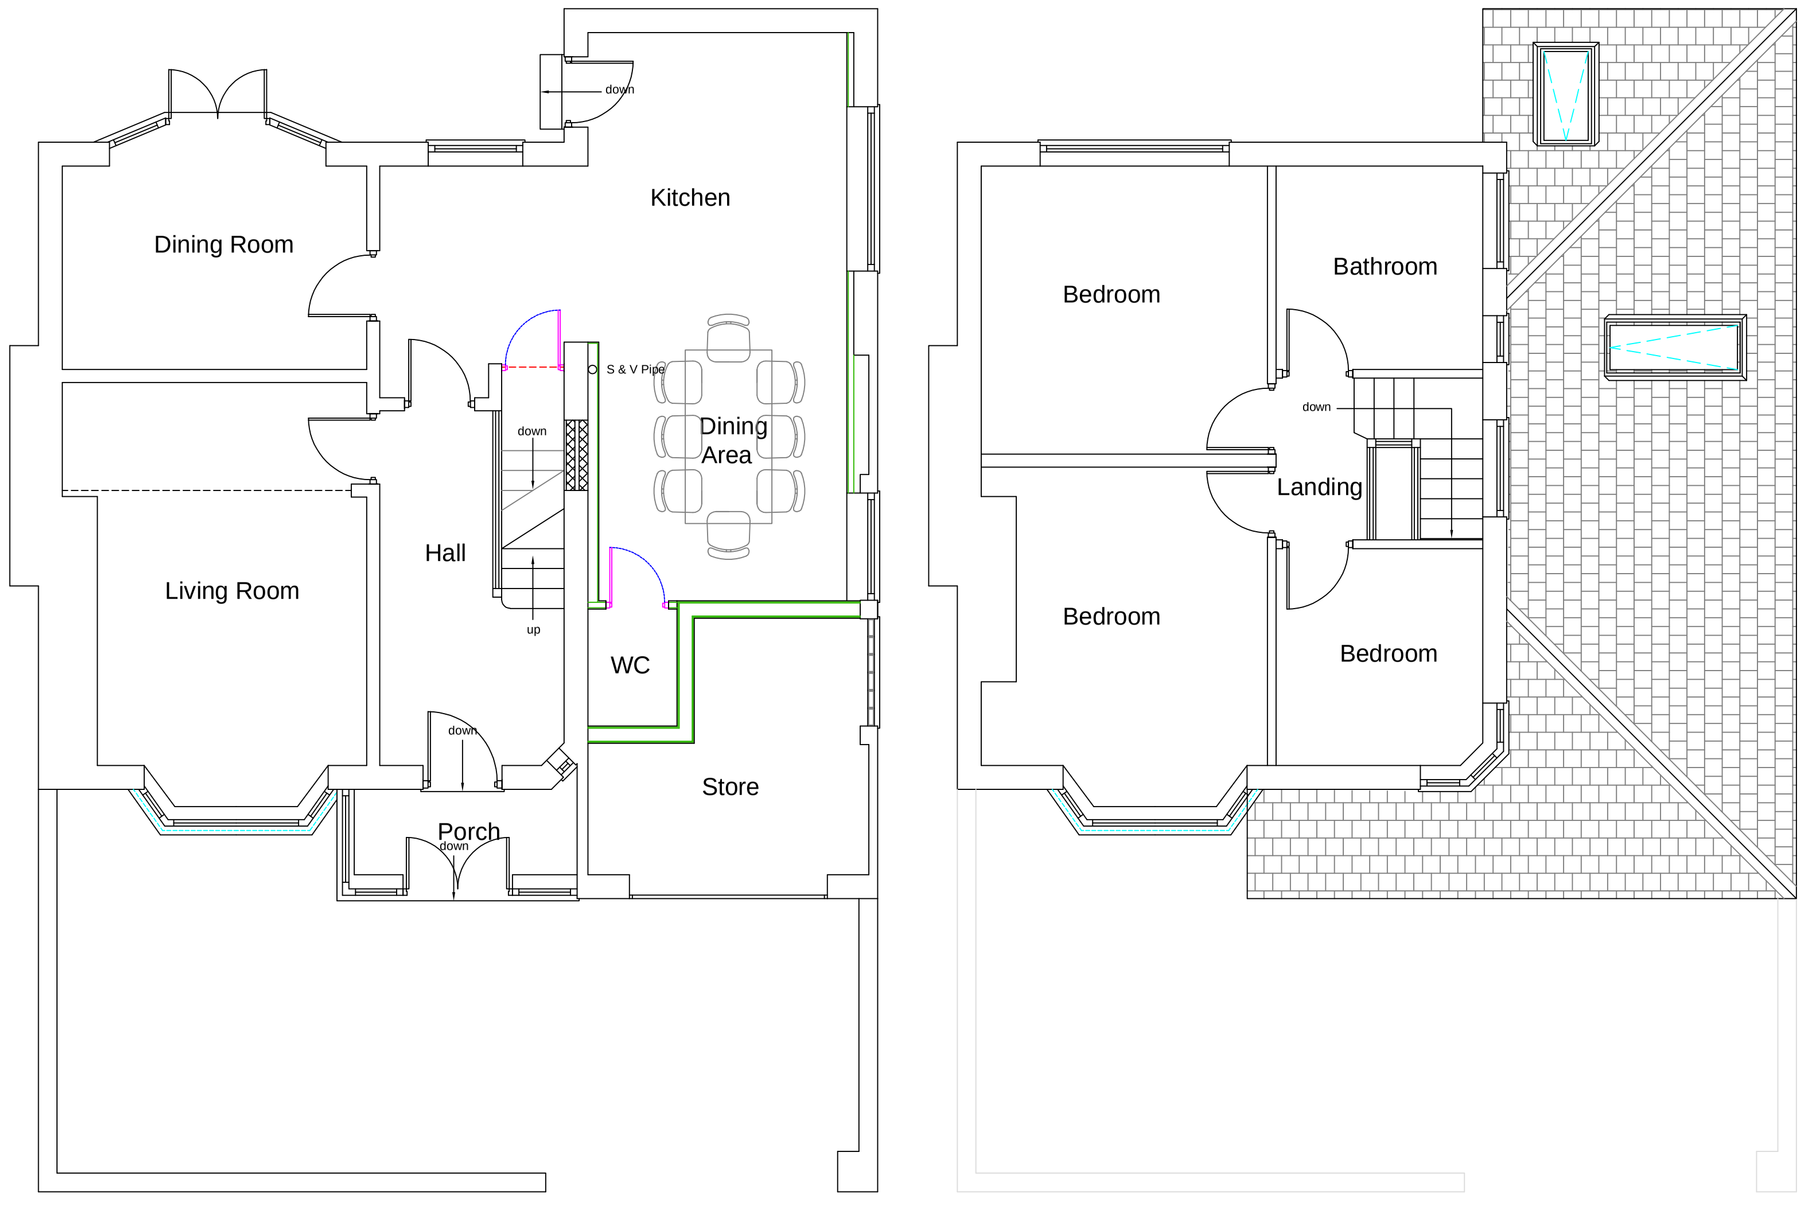

Proposed Ground Floor Plan

Planning Drawing

Project Title :-	Proposed New Pitched Roof & Garage Conversion to Form Habitable Room Existing & Proposed Plans & Elevations		
Client :-	Mr D. Brown		
Drwg No :- PI - 05 17 85	1 of 2	Date :- Aug '17	Rev :- *
Scale :- 1:100 & 1:50		Drawn:- SCM	Checked :-
Site Address :-	20 Carrill Avenue Moston M40 9PX		

The Old Post Room
34 Chew Valley Road
Greenfield
OL3 7DA
Saddleworth
Tel: 01457 871202
www.william-mccall.com | enquiries@william-mccall.com

A1