
CLAREMONT ROAD

357-359

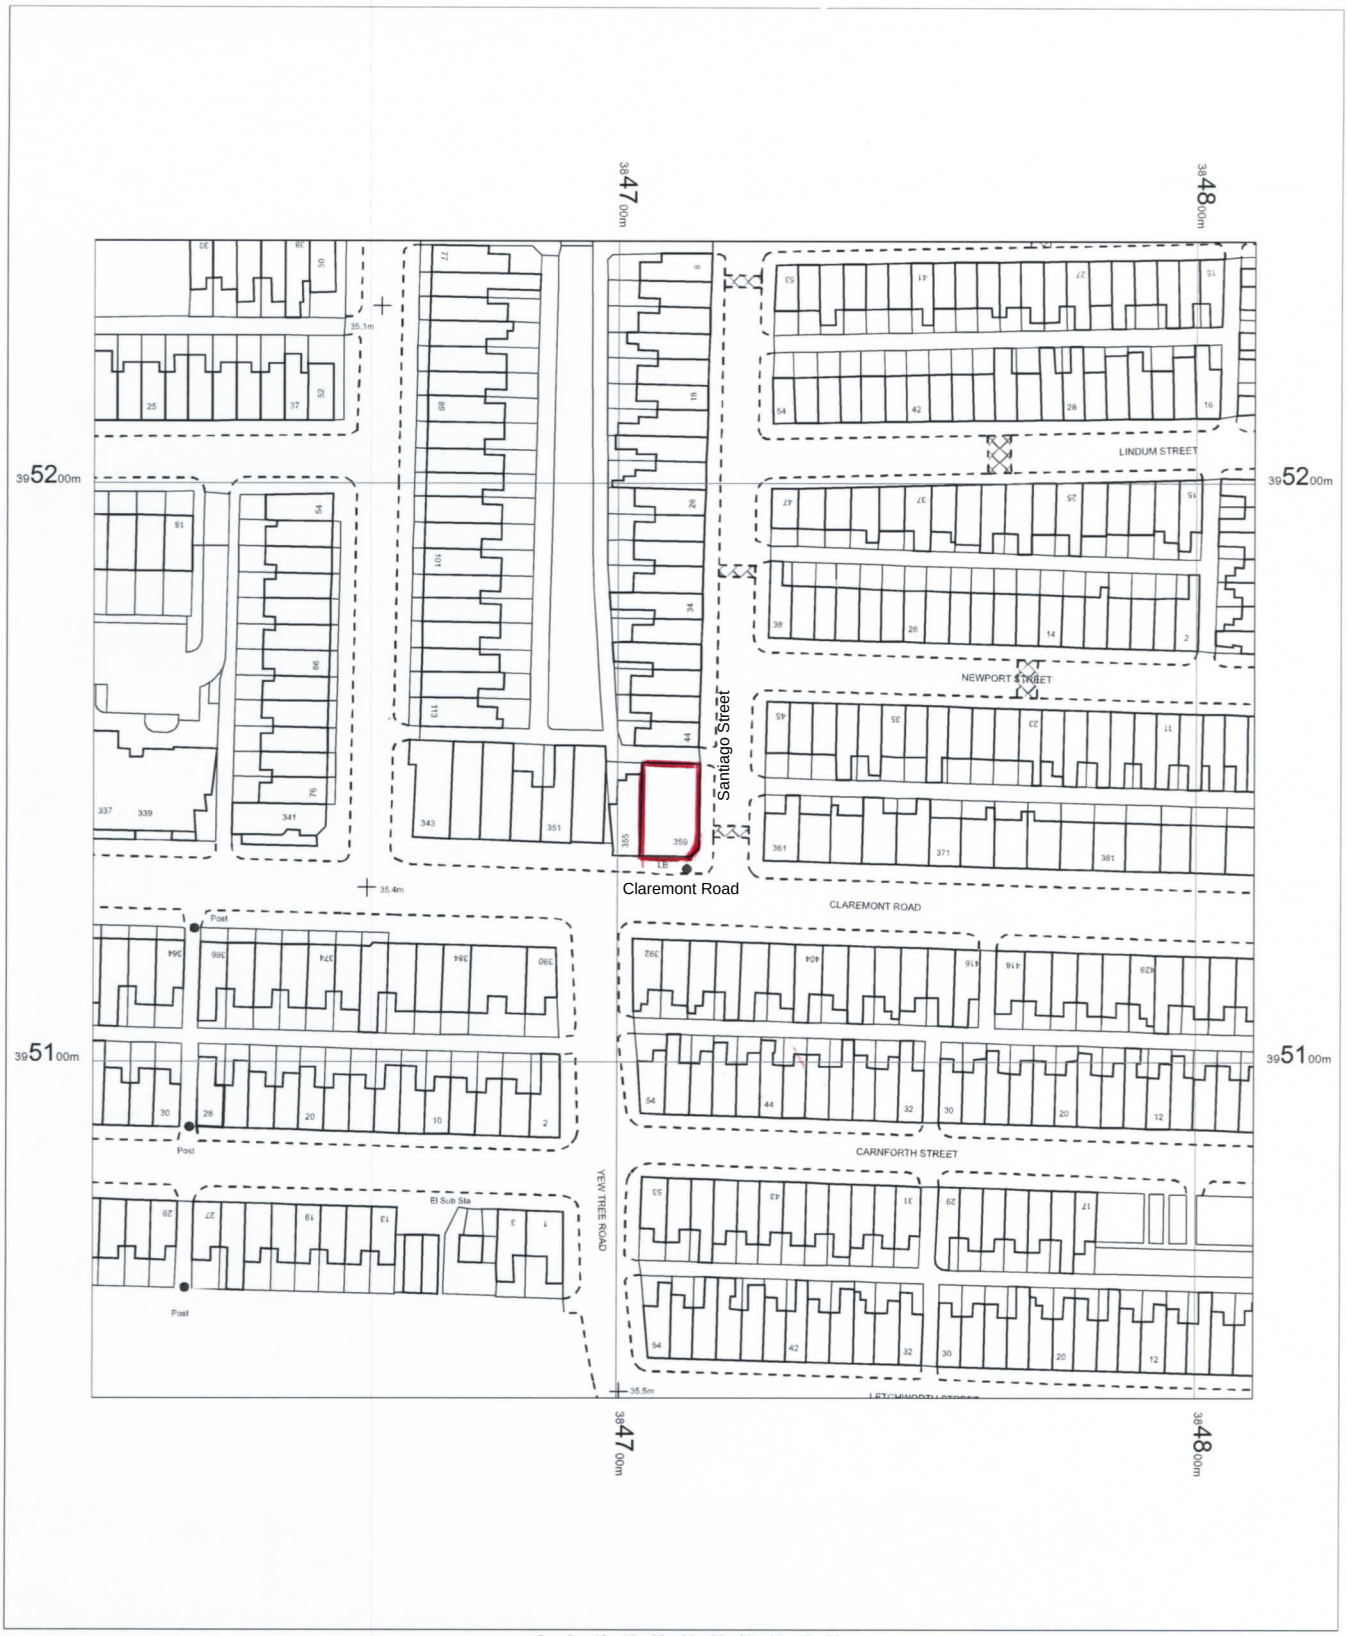

Sha Superstore Ltd T/A
Youris Cash & Carry
357-359 Claremont Road
Manchester
M14 7NB

T014671

OS MasterMap 1250/2500/10000 scale
04 March 2016, ID: BLJT-00507975
www.planningapplicationmaps.co.uk

1:1250 scale print at A4, Centre: 384710 E, 395142 N

©Crown Copyright Ordnance Survey. Licence no. 100051661

N

Data

bluejet mapping