N

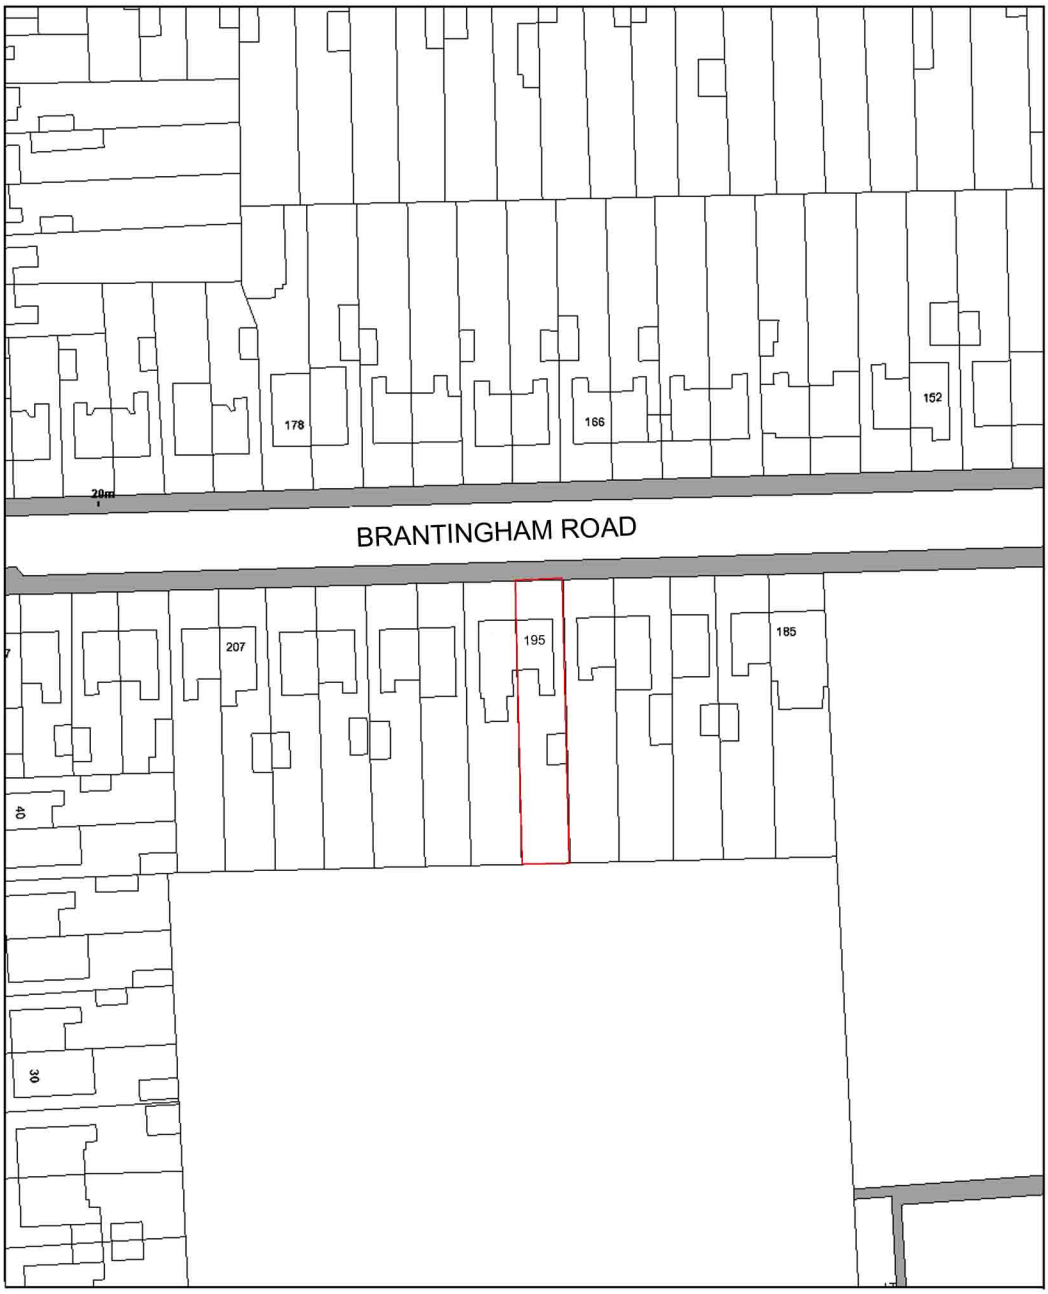

CLIENT: Mr Muhammad Zulfiqar				
ADDRESS: 195 Brantingham Road, Manchester M21 0TT				
PROJECT: Ground floor rear extension				
DRAWING TITLE: **Location Map**				
DRAWING No: **03**	REVISION: 00	SCALE: 1:1250	SIZE: A4	DATE: 17/09/2017