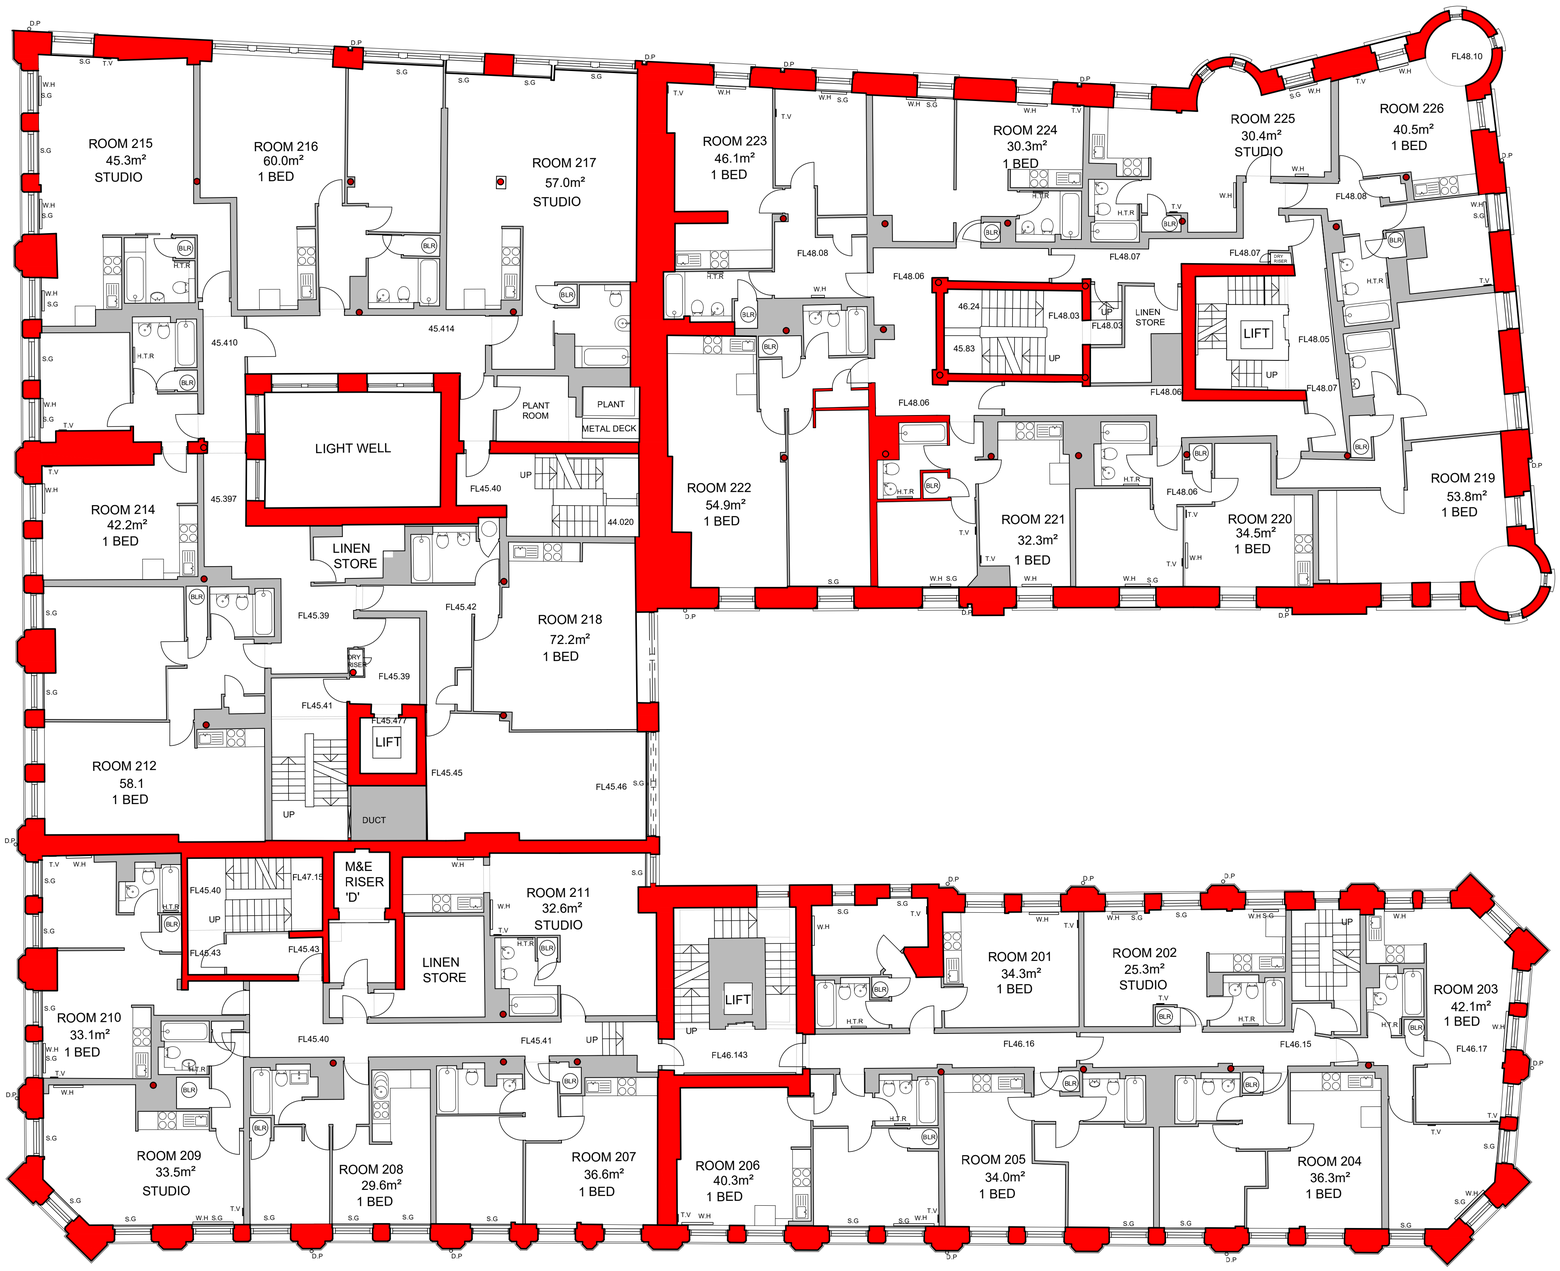


GENERAL NOTES:

THIS DRAWING IS BASED UPON LRW _7664_L(26)03,04&05.

KEY:

= ORIGINAL BUILDING FABRIC*

= NON-ORIGINAL BUILDING FABRIC*

* BASED ON STRUCTURAL ENGINEERS 'CURRENT THINKING' MARKED UP PLANS & VARIOUS SITE INVESTIGATIONS

rev	description	drwn	auth	date

DO NOT SCALE OFF THIS DRAWING
© LEACH RHODES WALKER 2001

LeachRhodesWalker Architects

info@lrw.co.uk | www.lrw.co.uk
50 Dearmans Place Manchester M3 5LH

Manchester +44 (0)161 833 0211
London +44 (0)207 2012160
Bucharest +40 (21) 650 4024

client: SACO

project: THE ATRIUM MANCHESTER

project no	drawing no	rev
7664	L(00)123	

description - AS EXISTING FIRST TO THIRD FLOOR ORGINAL FABRIC I.D. PLAN

scale	date drawn	drawn by	authorised by
1:100@ A1	05.09.16	MS	RMW

file:c:\7664 The Atrium\Drawings\arch\7664_L(00)123 Exist Third Floor Original Fabric ID Plan — Printed by Informed Status

purpose of issue: planning ● building regs ○ tender ○ comment ○ approval ○ construction ○