

A&T ARCHITECTURAL DESIGN

PLANNING + DESIGN CONSULTANTS
115 CHURCH STREET, PRESTON, PR1 3BS
EMAIL: INFO@ATARCHITECTURALDESIGN.CO.UK

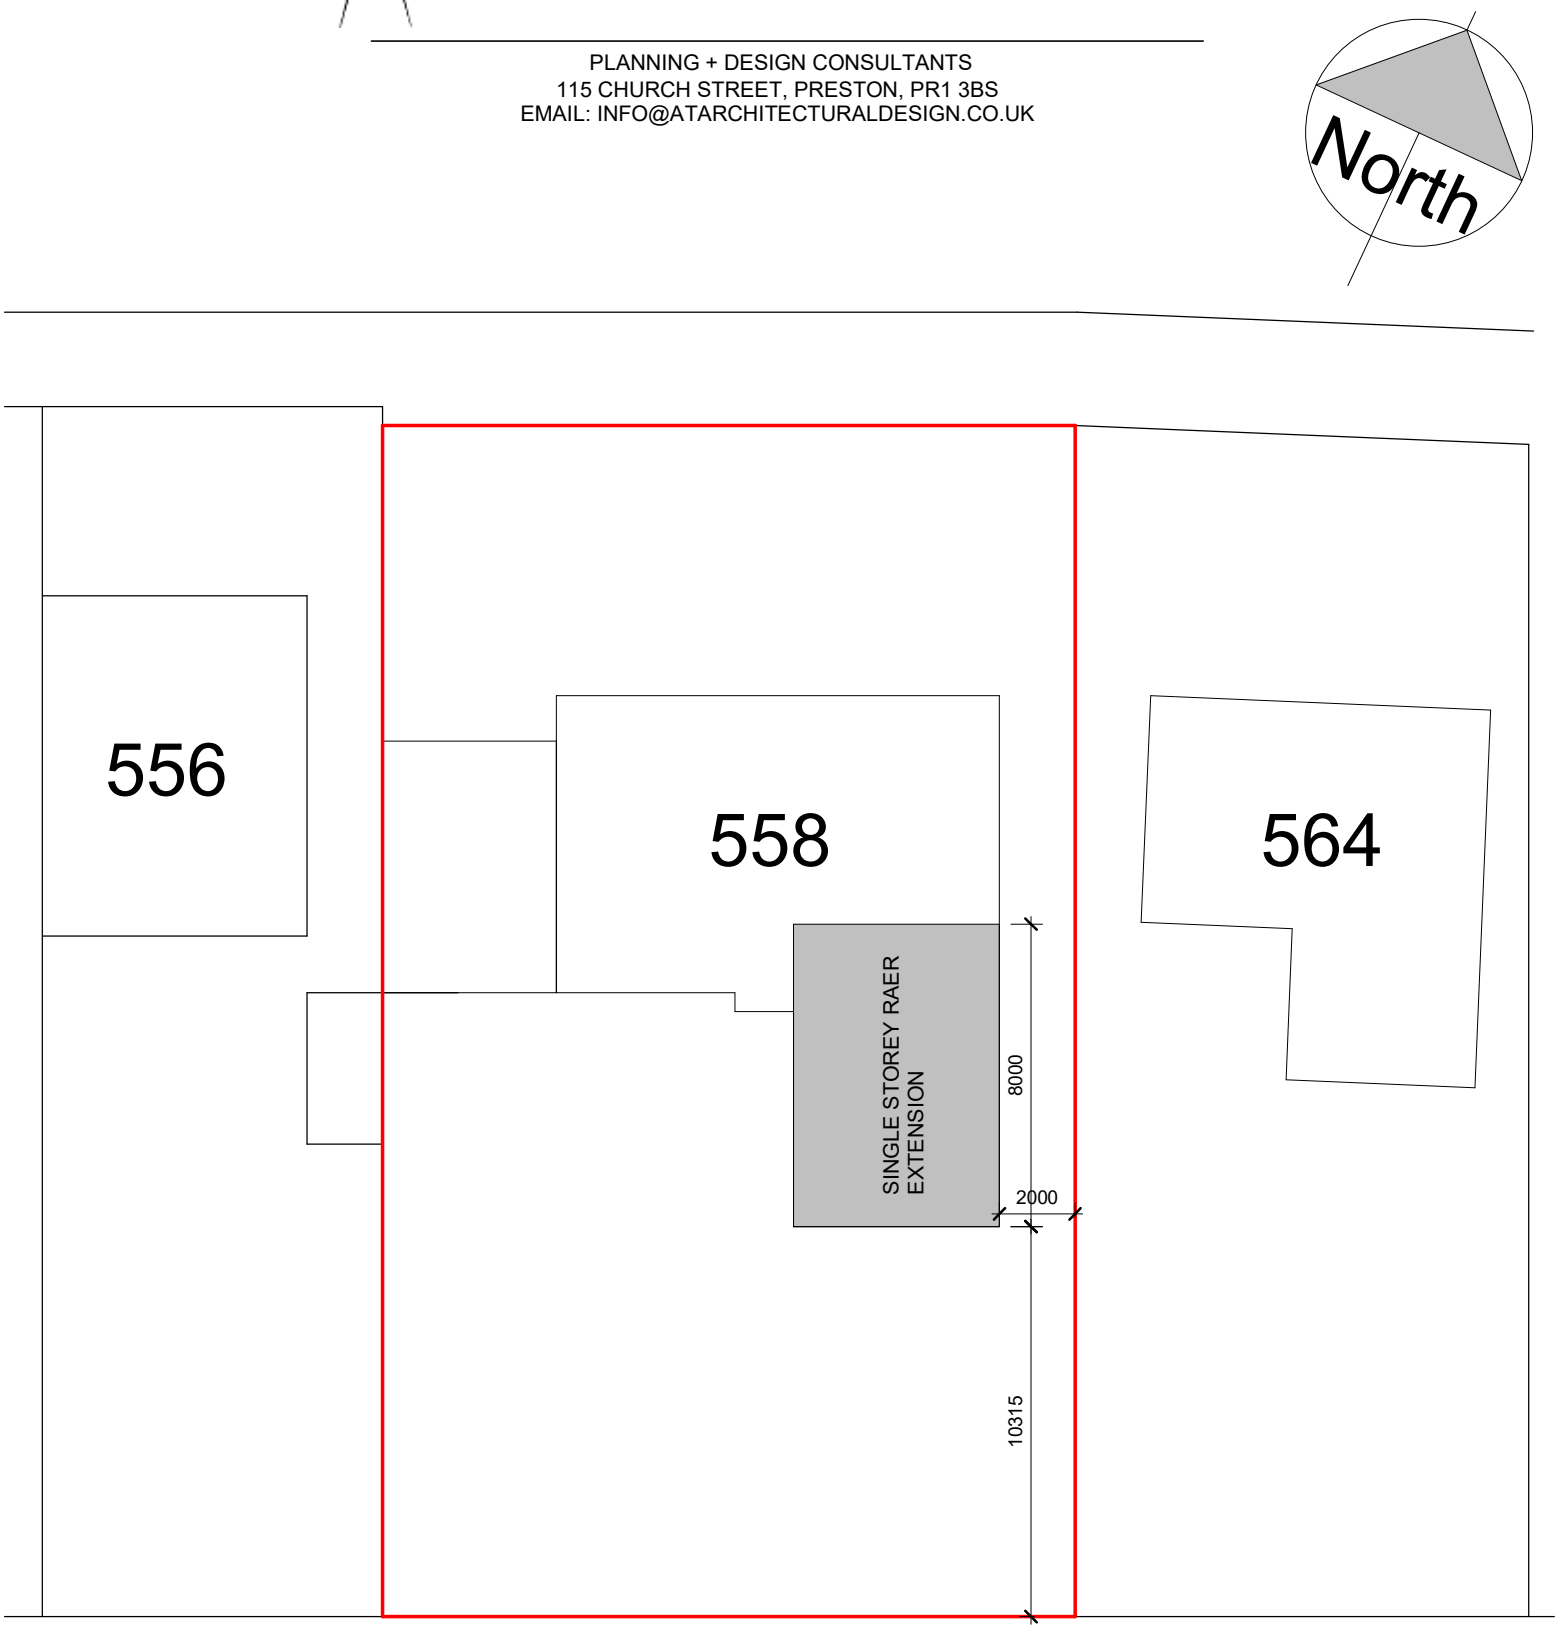

PROPOSED BLOCK PLAN

SCALE 1:200

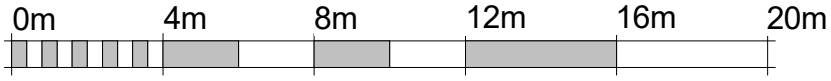

VISUAL SCALE 1:200 @ A4