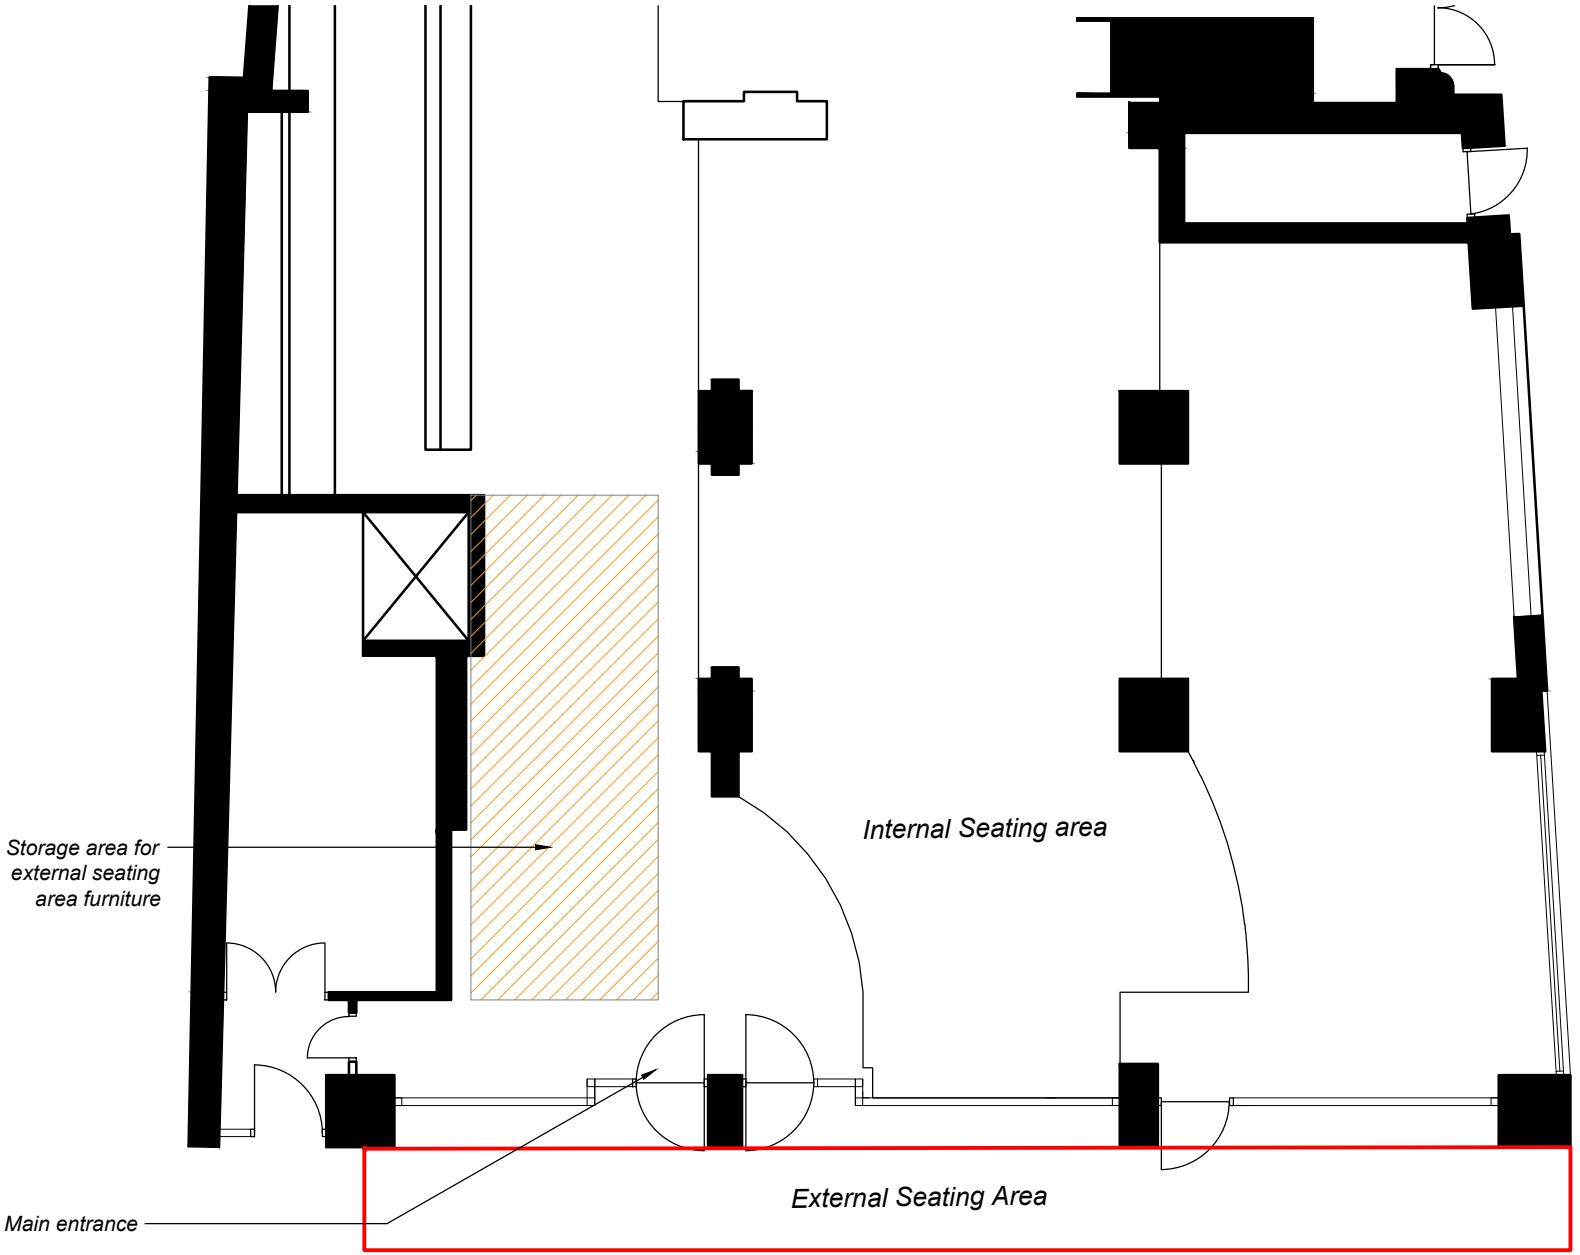

notes

1 0 1 2 3 4 5

Metres (1:100)

N

rev	reason	date

client

STONEGATE PUB COMPANY

project

SLUG & LETTUCE, 64 - 66 DEANSGATE, MANCHESTER, M3 2EN

title

FURNITURE STORAGE LOCATION PLAN

drwg	rev	scale	date
DHA/12183/06		1:100	JUN 2017

dha urban design & development masterplanning

Eclipse House, Eclipse Park. Sittingbourne Road
Maidstone, Kent. ME14 3EN

t: 01622 776226 f: 01622 776227
e: info@dhaplanning.co.uk w: www.dhaplanning.co.uk

No reproduction by any method of any part of this document is permitted without the consent of the copyright holders.
Produced for Town and Country planning purposes only.

© Crown Copyright 2017. All rights reserved. Licence Number 100031961

CAD Reference: DHA_12183_SLUG & LETTUCE, DEANSGATE AWH A4