
5.0 Proposed Layout - **Basement**

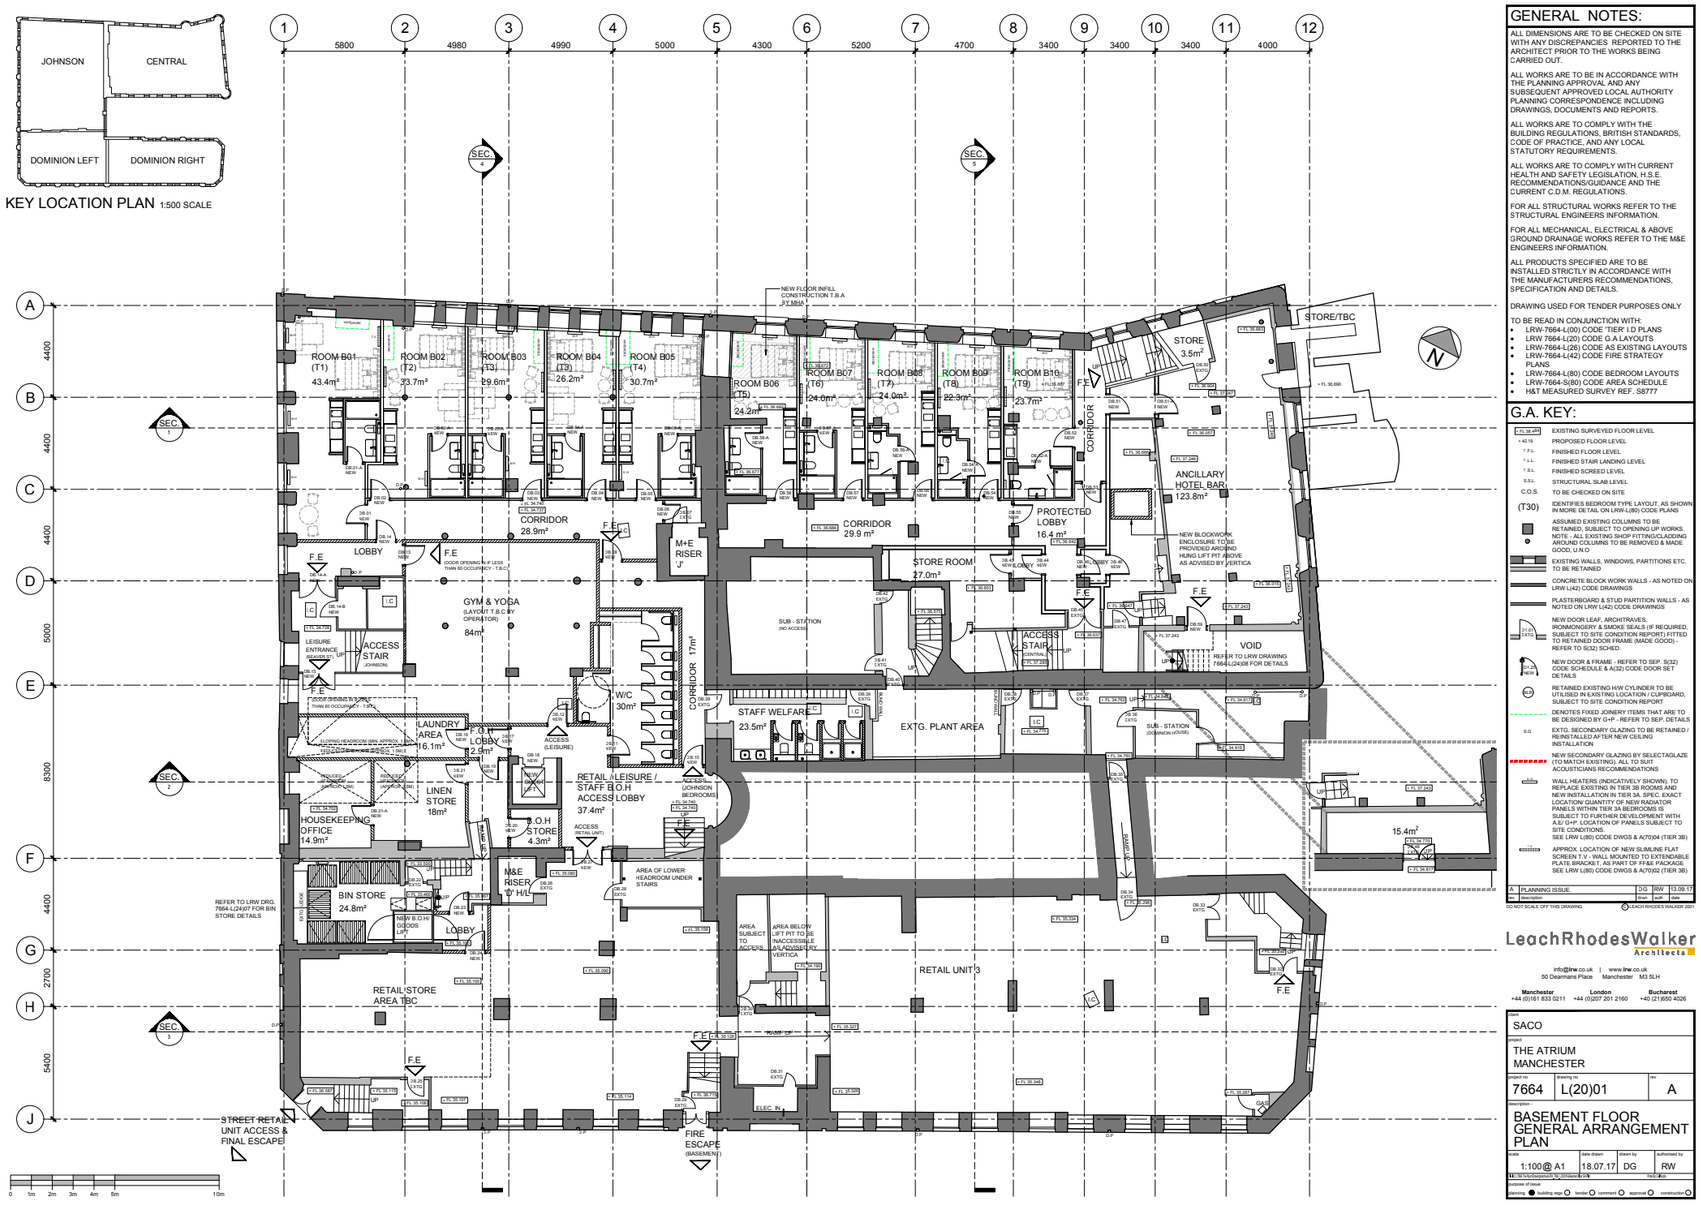

GENERAL NOTES:

ALL DIMENSIONS ARE TO BE CHECKED ON SITE WITH ANY DISCREPANCIES REPORTED TO THE ARCHITECT PRIOR TO THE WORKS BEING CARRIED OUT.

ALL WORKS ARE TO BE IN ACCORDANCE WITH THE PLANNING APPROVAL AND ANY SUBSEQUENT APPROVED LOCAL AUTHORITY PLANNING CORRESPONDENCE INCLUDING DRAWINGS, DOCUMENTS AND REPORTS.

ALL WORKS ARE TO COMPLY WITH THE BUILDING REGULATIONS, BRITISH STANDARDS, CODE OF PRACTICE, AND ANY LOCAL STATUTORY REQUIREMENTS.

ALL WORKS ARE TO COMPLY WITH CURRENT HEALTH AND SAFETY LEGISLATION, H.S.E. RECOMMENDATIONS/GUIDANCE AND THE CURRENT C.D.M. REGULATIONS.

FOR ALL STRUCTURAL WORKS REFER TO THE STRUCTURAL ENGINEERS INFORMATION.

FOR ALL MECHANICAL, ELECTRICAL & ABOVE GROUND DRAINAGE WORKS REFER TO THE M&E ENGINEERS INFORMATION.

ALL PRODUCTS SPECIFIED ARE TO BE INSTALLED STRICTLY IN ACCORDANCE WITH THE MANUFACTURERS RECOMMENDATIONS, SPECIFICATION AND DETAILS.

DRAWING USED FOR TENDER PURPOSES ONLY

TO BE READ IN CONJUNCTION WITH:

- LRW-7664-L(00) CODE 'TIER' I.D PLANS
- LRW 7664-L(20) CODE G.A LAYOUTS
- LRW-7664-L(26) CODE AS EXISTING LAYOUTS
- LRW-7664-L(42) CODE FIRE STRATEGY PLANS
- LRW-7664-L(80) CODE BEDROOM LAYOUTS
- LRW-7664-S(80) CODE AREA SCHEDULE
- H&T MEASURED SURVEY REF. S8777

G.A. KEY:

- EXISTING SURVEYED FLOOR LEVEL
- PROPOSED FLOOR LEVEL
- F.F.L. FINISHED FLOOR LEVEL
- F.S.L. FINISHED STAIR LANDING LEVEL
- F.S.L. FINISHED SCREED LEVEL
- S.S.L. STRUCTURAL SLAB LEVEL
- C.O.S. TO BE CHECKED ON SITE
- (T30) IDENTIFIES BEDROOM TYPE LAYOUT, AS SHOWN IN MORE DETAIL ON LRW-L(80) CODE PLANS
- ASSUMED EXISTING COLUMNS TO BE RETAINED, SUBJECT TO OPENING UP WORKS. NOTE - ALL EXISTING SHOP FITTING/CLADDING AROUND COLUMNS TO BE REMOVED & MADE GOOD, U.N.O
- EXISTING WALLS, WINDOWS, PARTITIONS ETC. TO BE RETAINED
- CONCRETE BLOCK WORK WALLS - AS NOTED ON LRW L(42) CODE DRAWINGS
- PLASTERBOARD & STUD PARTITION WALLS - AS NOTED ON LRW L(42) CODE DRAWINGS
- NEW DOOR LEAF, ARCHITRAVES, IRONMONGERY & SMOKE SEALS (IF REQUIRED, SUBJECT TO SITE CONDITION REPORT) FITTED TO RETAINED DOOR FRAME (MADE GOOD) - REFER TO S(32) SCHED.
- NEW DOOR & FRAME - REFER TO SEP. S(32) CODE SCHEDULE & A(32) CODE DOOR SET DETAILS
- RETAINED EXISTING H/W CYLINDER TO BE UTILISED IN EXISTING LOCATION / CUPBOARD, SUBJECT TO SITE CONDITION REPORT
- DENOTES FIXED JOINERY ITEMS THAT ARE TO BE DESIGNED BY G+P - REFER TO SEP. DETAILS
- S.G EXTG. SECONDARY GLAZING TO BE RETAINED / REINSTALLED AFTER NEW CEILING INSTALLATION
- NEW SECONDARY GLAZING BY SELECTAGLAZE (TO MATCH EXISTING), ALL TO SUIT ACOUSTICIANS RECOMMENDATIONS
- WALL HEATERS (INDICATIVELY SHOWN) TO REPLACE EXISTING IN TIER 3B ROOMS AND NEW INSTALLATION IN TIER 3A. SPEC. EXACT LOCATION/ QUANTITY OF NEW RADIATOR PANELS WITHIN TIER 3A BEDROOMS IS SUBJECT TO FURTHER DEVELOPMENT WITH A.E/ G+P. LOCATION OF PANELS SUBJECT TO SITE CONDITIONS. SEE LRW L(80) CODE DWGS & A(70)04 (TIER 3B)
- APPROX. LOCATION OF NEW SLIMLINE FLAT SCREEN T.V - WALL MOUNTED TO EXTENDABLE PLATE BRACKET, AS PART OF FF&E PACKAGE. SEE LRW L(80) CODE DWGS & A(70)02 (TIER 3B)

rev	description	drwn	date
A	PLANNING ISSUE.	DG	RW 13.09.17

DO NOT SCALE OFF THIS DRAWING © LEACH RHODES WALKER 2001

LeachRhodesWalker Architects

info@lrw.co.uk | www.lrw.co.uk
50 Dearmans Place Manchester M3 5LH

Manchester +44 (0)161 833 0211 | London +44 (0)207 201 2160 | Bucharest +40 (0)1)650 4026

client: SACO
project: THE ATRIUM MANCHESTER
project no: 7664 | drawing no: L(20)01 | rev: A
description: BASEMENT FLOOR GENERAL ARRANGEMENT PLAN
scale: 1:100@ A1 | date drawn: 18.07.17 | drawn by: DG | authorised by: RW
L:\7664\Architecture\Dwg\L(20)\L(20)01.dwg
purpose of issue: planning ● building regs ○ tender ○ comment ○ approval ○ construction ○