

4 Front - Existing
1 : 100

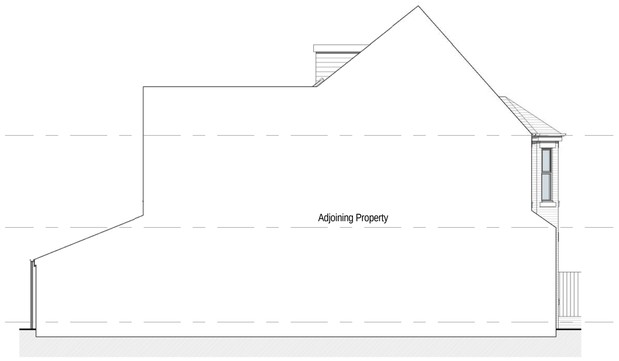

5 Left Side - Existing
1 : 100



6 Rear - Existing
1 : 100



7 Right Side - Existing
1 : 100

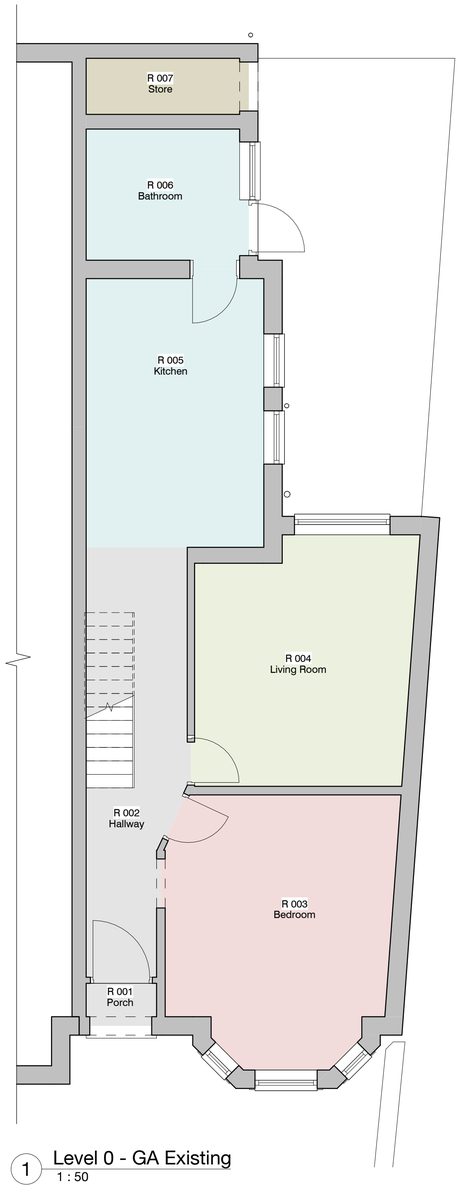

1 Level 0 - GA Existing
1 : 50

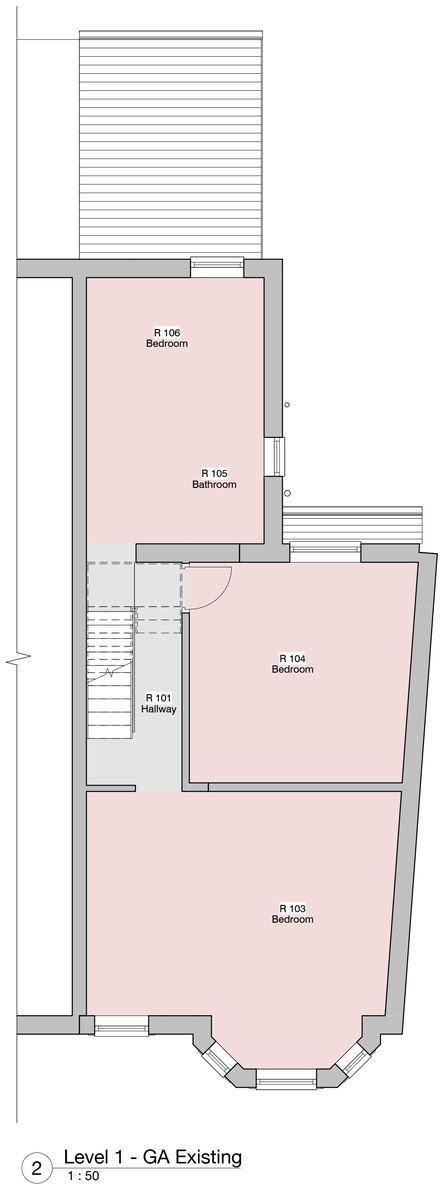

2 Level 1 - GA Existing
1 : 50

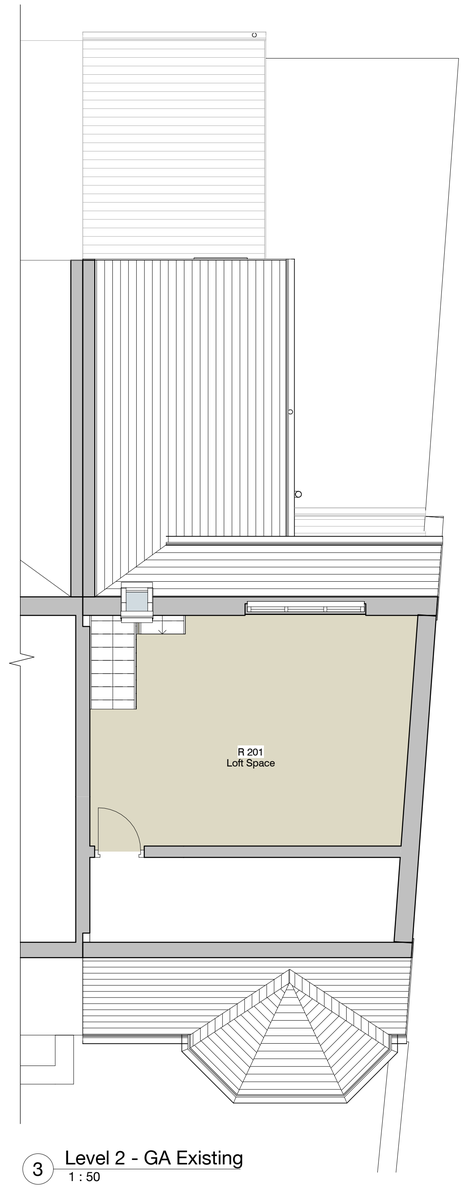

3 Level 2 - GA Existing
1 : 50

0.5 0 0.5 1 1.5 2 2.5
SCALE 1:50 m

DEBTAL ARCHITECTURE

72 Bury New Road, Manchester, M25 0JU.
Tel: 0161 773 1830
office@debtalarchitecture.co.uk www.debtalarchitecture.co.uk

CLIENT
Mr M Schleider

PROJECT
27 Moxley Street

TITLE
Existing GA Plans and Elevations

PROJECT NO. DRAWING NO. REV.
DA16018.2. 002.

STATUS
BUILDING REGS

SCALE @ A1 DATE DRAWN BY
As Indicated 07 OCT 2016 RB

© COPYRIGHT - ALL RIGHTS RESERVED THIS DRAWING MUST NOT BE REPRODUCED WITHOUT PERMISSION. ALL DIMENSIONS RELATIVE TO THIS DRAWING TO BE CHECKED ON SITE. DESIGNER TO BE NOTIFIED OF ANY DISCREPANCIES. SEWER INVERT LEVELS MUST BE VERIFIED BEFORE WORK COMMENCES. THIS DRAWING MUST BE READ IN CONJUNCTION WITH ALL OTHER RELEVANT DRAWINGS AND SPECIFICATIONS. THIS DRAWING IS NOT TO BE USED FOR CONSTRUCTION UNLESS ISSUED FOR CONSTRUCTION. ALL DIMENSIONS ON THIS DRAWING ARE IN MILLIMETRES UNLESS OTHERWISE STATED.