

Revision		Date
A	PLANNING ISSUE	21.07.17
B	UPDATED FOLLOWING PLANNING CONSULTATIONS	27.07.17

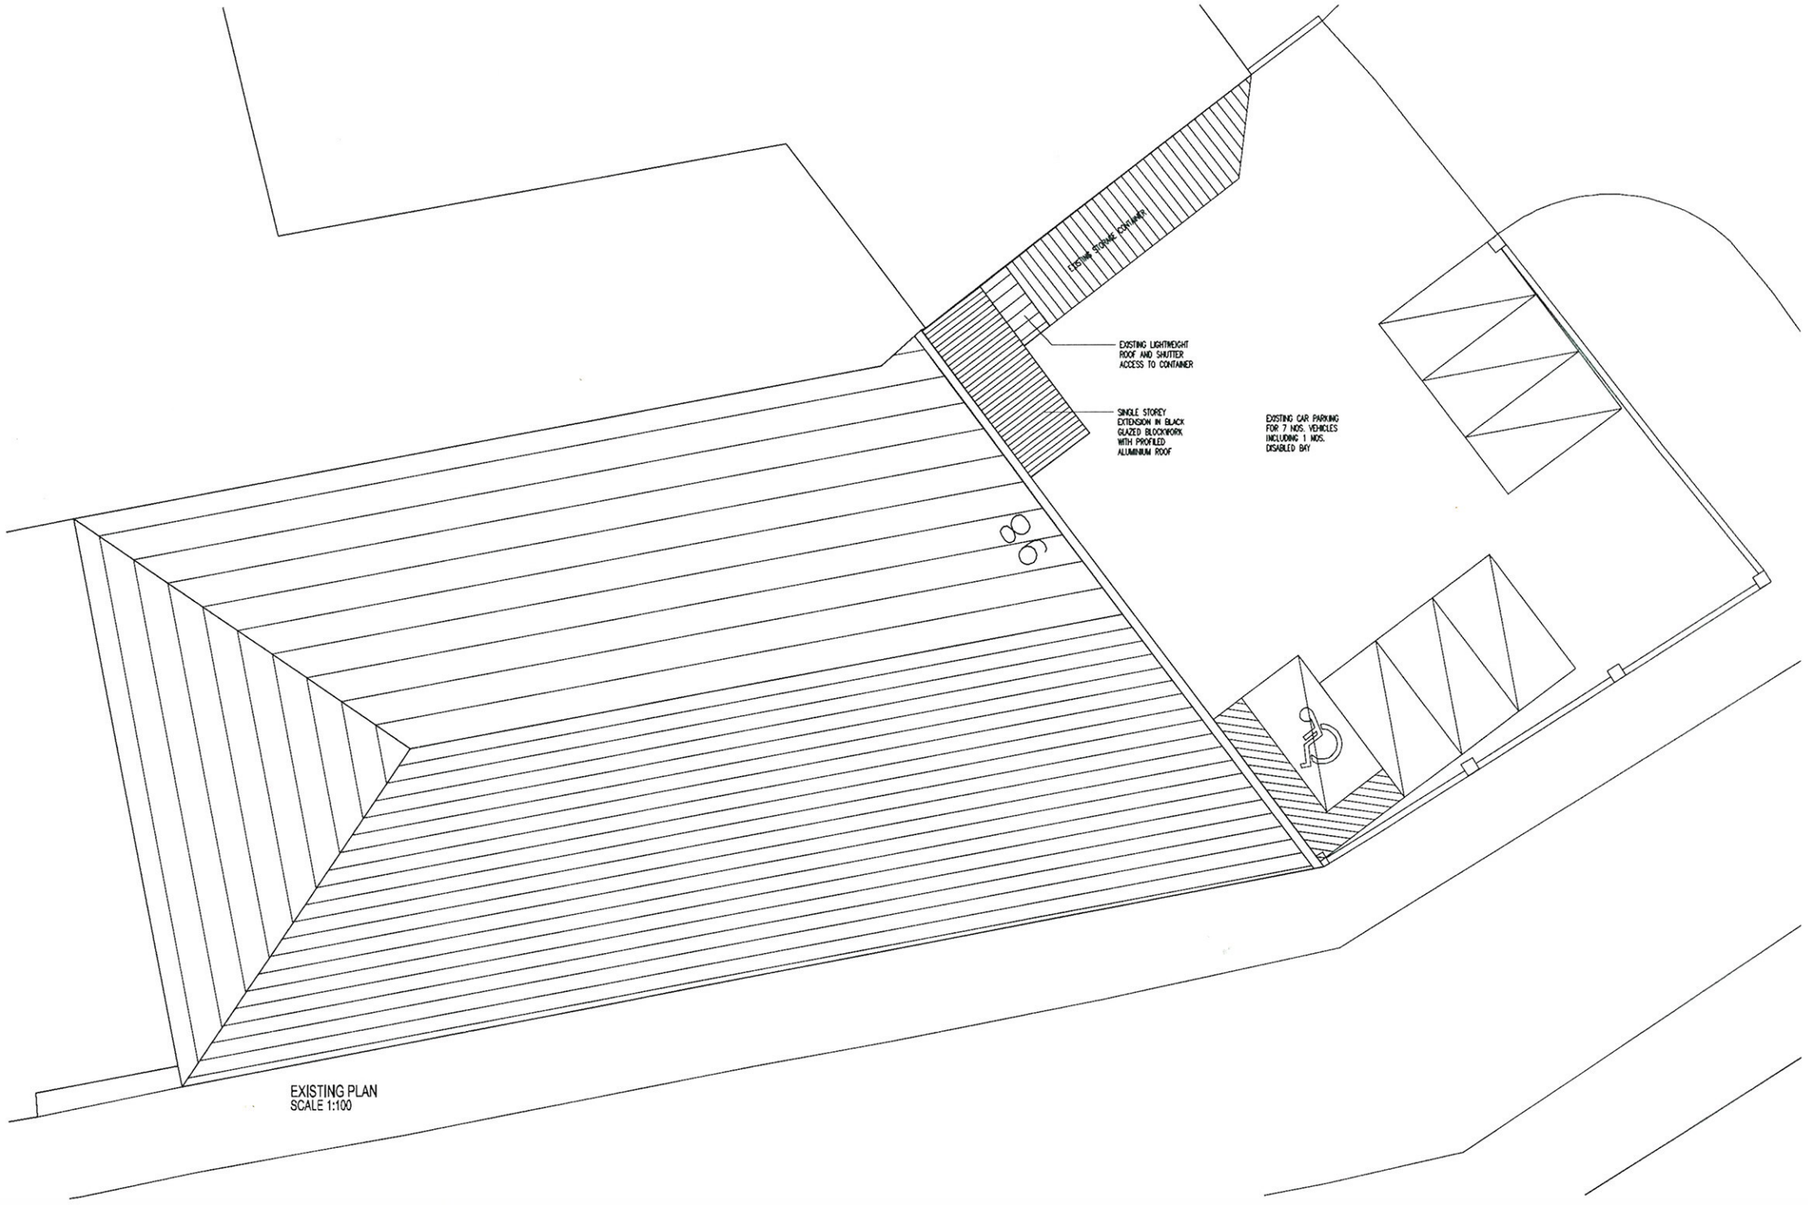


EXISTING PLAN
SCALE 1:100



SITE LOCATION PLAN
SCALE 1:1000

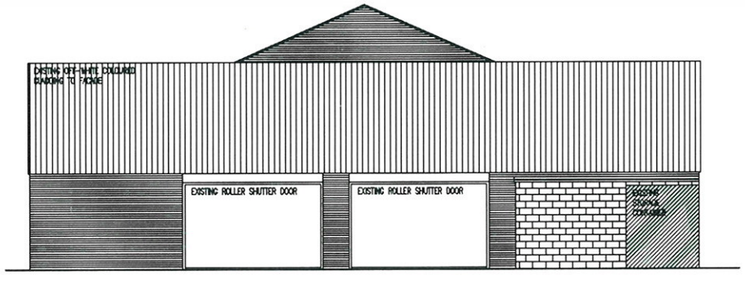

EXISTING FRONT ELEVATION
SCALE 1:100

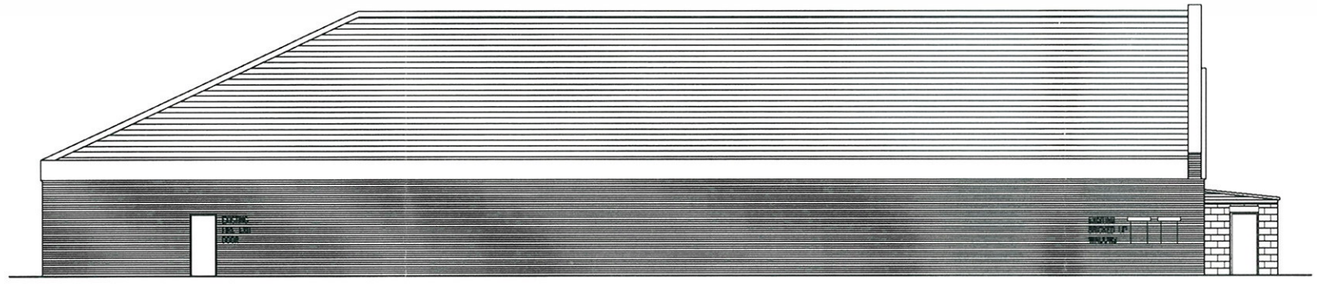

EXISTING FRONT ELEVATION
SCALE 1:100


aad
AAD Architects
The Annex,
WR House,
2 Queens Road,
Sheffield
S2 4DG
T +44 (0)114 275 8696 E home@aadarchitects.co.uk

Purples Cafe	Client
98 Wilmslow Road	Job
Manchester	
Existing Plans & Elevations	Title
Site Location Plan	


DRAWN	CHECKED	DATE	SCALE	
			A3 ISSUE:	A1 ISSUE:
MH		07.2017	1:200	1:100
REVISION	DRAWING STATUS		DRAWING NUMBER	
B	-		017-033_001	

© COPYRIGHT EXISTS ON THE DESIGNS AND INFORMATION SHOWN ON THIS DRAWING
The Contractor must verify all dimensions on site before making shop drawings or commencing work of any kind. No dimensions to be scaled from this drawing. Architect to be notified of any discrepancies in dimensions immediately.

Revision	Date
A	21.07.17
B	27.07.17

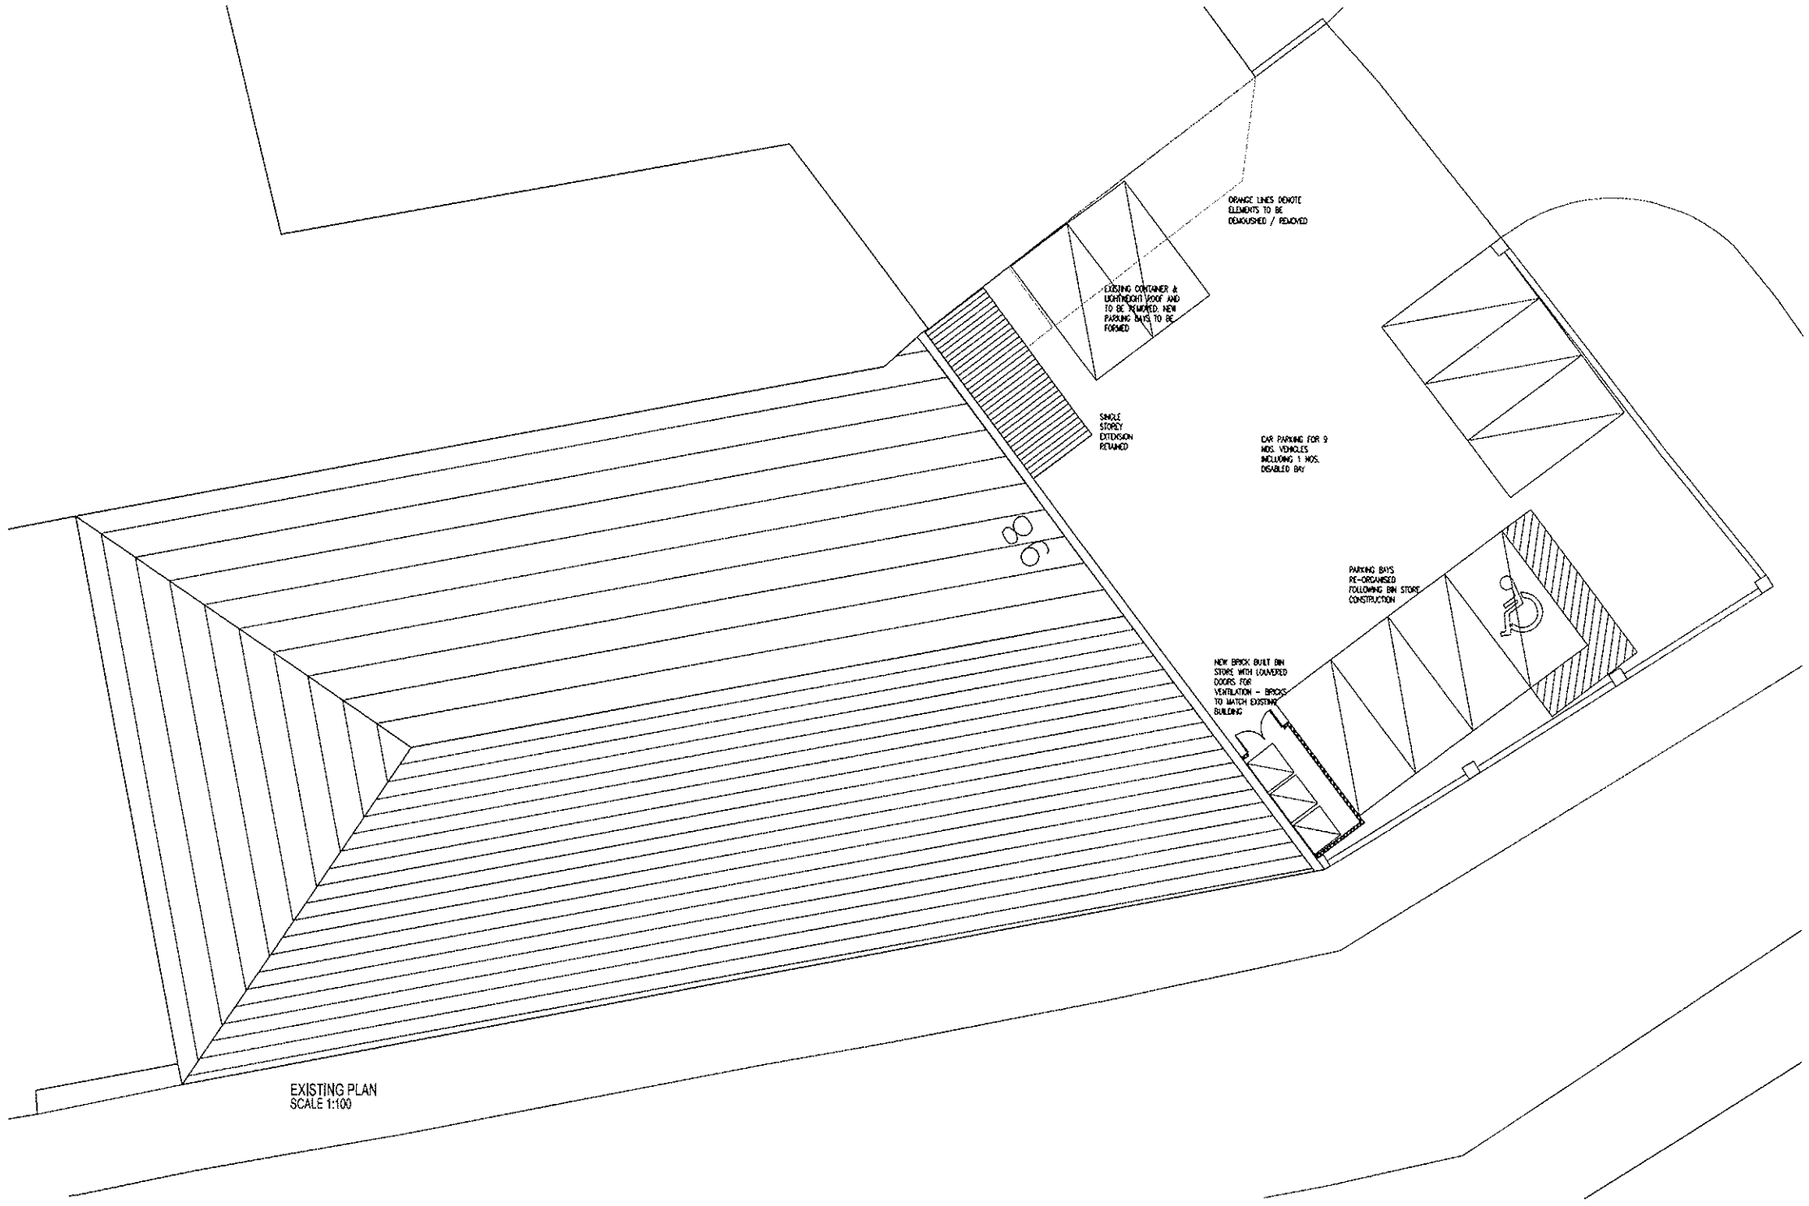

EXISTING PLAN
SCALE 1:100

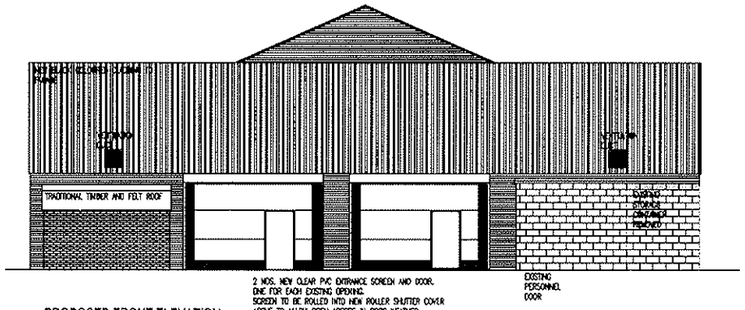

PROPOSED FRONT ELEVATION
SCALE 1:100



PROPOSED FRONT ELEVATION
SCALE 1:100


aad
AAD Architects
The Annex
Mill House,
2 Queens Road,
Sheffield
S2 4DG
T +44 (0)114 275 8896 E home@aadarchitects.co.uk

Purples Cafe	Client
98 Wilmslow Road	Job
Manchester	
Proposed Plans & Elevations	Title

DRAWN	CHECKED	DATE	SCALE	
MH		07.2017	A3 ISSUE: 1:200	A1 ISSUE: 1:100
REVISION	DRAWING STATUS		DRAWING NUMBER	
B	-		017-033_002	

© COPYRIGHT EXISTS ON THE DESIGNS AND INFORMATION SHOWN ON THIS DRAWING
The Contractor must verify all dimensions on site before making shop drawings or commencing work of any kind. No dimensions to be scaled from this drawing. Architect to be notified of any discrepancies in dimensions immediately.

Revision	Date
A PLANNING ISSUE	28.07.17
B UPDATED FOLLOWING CONSULTATION ISSUE	28.07.17
C UPDATED FOLLOWING PLANNING CONSULTATION ISSUE	31.07.17

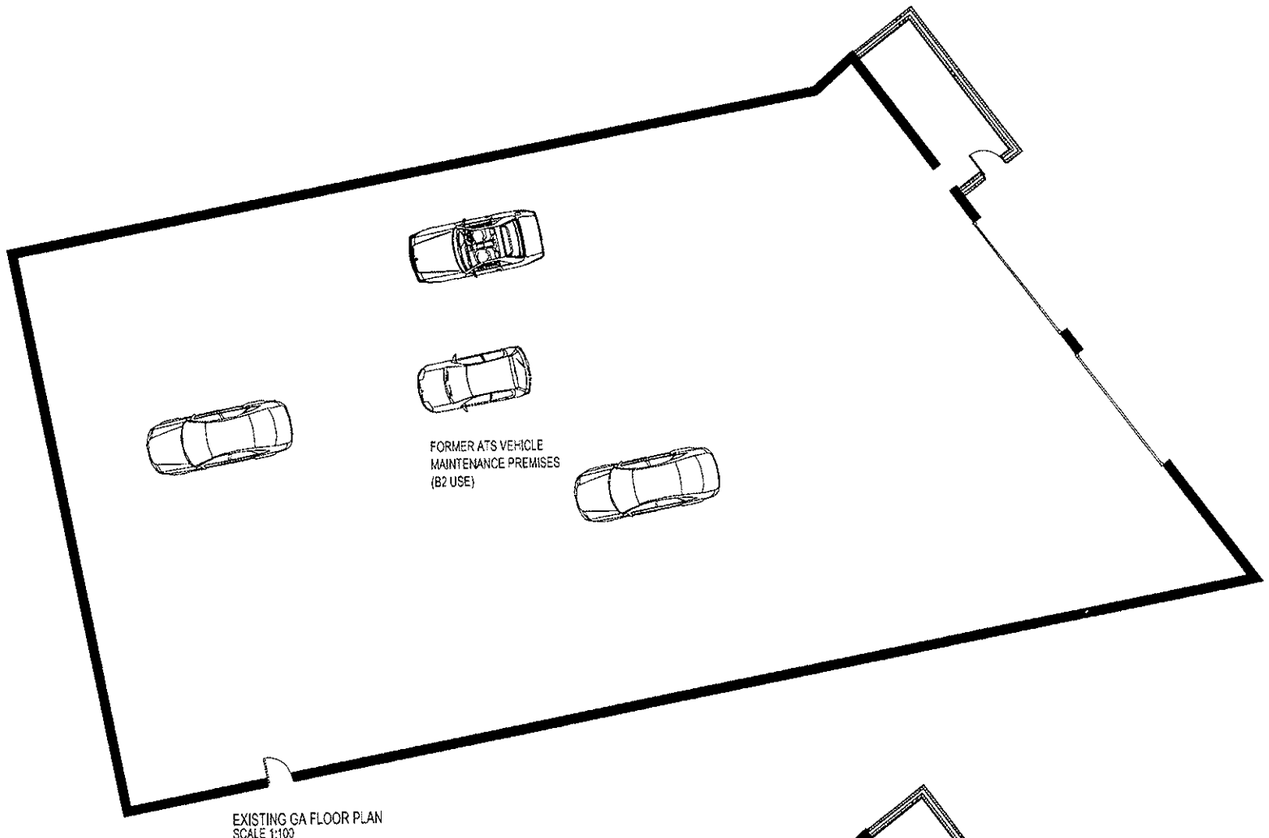

EXISTING GA FLOOR PLAN
SCALE 1:100



PROPOSED GA FLOOR PLAN
SCALE 1:100

aad
AAD Architects
The Annex
WR House
9 Queens Road
Sheffield
S2 4DG
T +44 (0)114 275 9696 E name@aadarchitects.co.uk

Purples Cafe	Client
98 Wilmslow Road	Job
Manchester	
Existing & Proposed	Title
General Arrangement Plans	

DRAWN	CHECKED	DATE	SCALE	
			A3 ISSUE:	A1 ISSUE:
VH		07.2017	1:200	1:100
REVISION	DRAWING STATUS		DRAWING NUMBER	
B	-		017-033_003	

© COPYRIGHT EXISTS ON THE DRAWING AND INFORMATION SHOWN ON THIS DRAWING
The Contractor must verify all dimensions on site before making shop drawings or commencing work of any kind. No dimensions to be scaled from this drawing. Architect to be notified of any discrepancies in dimensions immediately.