

DRAWINGS NOT TO BE SCALED FROM - ONLY USE DIMENSIONS INDICATED

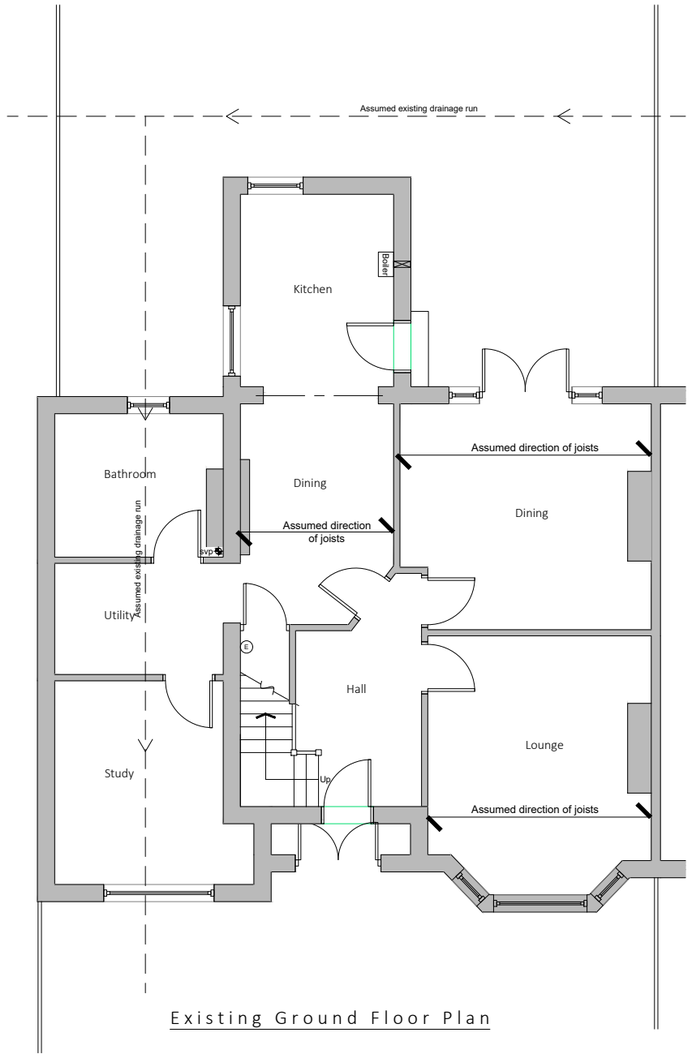

Existing Ground Floor Plan

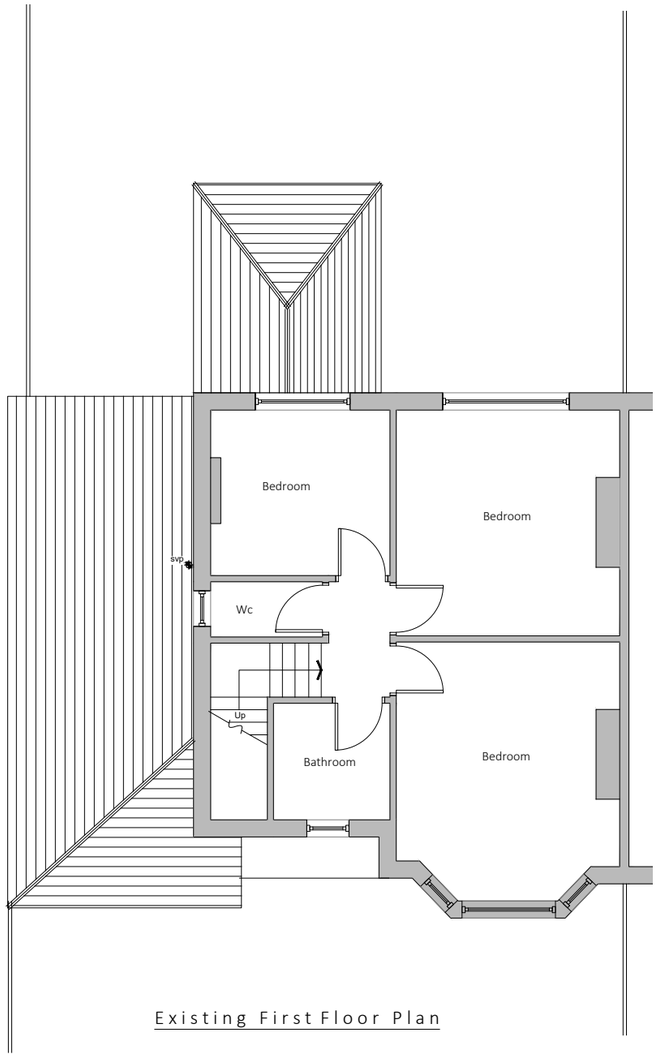

Existing First Floor Plan

Existing drainage to be checked before construction commences and Architect informed of discrepancies from plans.

Contractors must check all dimensions on site and discrepancies to be reported immediately to the Architect before proceeding.

Assumed direction of joists marked on plan. Contractor must inspect the building prior to site start and inform Architect of any discrepancies prior to site start.

Dashed line indicates demolition.

Hatched area indicates existing walls.

blu room architecture

Project: 1 Wingate Drive Didsbury	
Drawing: Existing Floor Plans	
Project Ref: 17_007	Drawing No: 01
Scale: 1:100	
Drawn:	Revision: /
Date: Feb 2017	

t : 07760 364 894 - e : info@bluroomarchitecture.co.uk - w : www.bluroomarchitecture.co.uk - a : 2 Victoria Court Didsbury M20 1FR

THIS DRAWING IS COPYRIGHT: CONTRACTORS MUST CHECK ALL DIMENSIONS ON SITE, ONLY FIGURED DIMENSIONS ARE TO BE WORKED FROM. DISCREPANCIES MUST BE REPORTED IMMEDIATELY TO THE ARCHITECTS BEFORE PROCEEDING.

DRAWINGS NOT TO BE SCALED FROM - ONLY USE DIMENSIONS INDICATED



Existing Front Elevation



Existing Side Elevation



Existing Rear Elevation

Existing drainage to be checked before construction commences and Architect informed of discrepancies from plans.

Contractors must check all dimensions on site and discrepancies to be reported immediately to the Architect before proceeding.

Assumed direction of joists marked on plan. Contractor must inspect the building prior to site start and inform Architect of any discrepancies prior to site start.

blu room architecture

Project: 1 Wingate Drive Didsbury


Drawing: Existing Elevations

Project Ref:	Drawing No:
17_007	02
Scale: 1:100	
Drawn:	Revision: /
Date: Feb 2017	


t : 07760 364 894 - e : info@bluroomarchitecture.co.uk - w : www.bluroomarchitecture.co.uk - a : 2 Victoria Court Didsbury M20 1FR

THIS DRAWING IS COPYRIGHT: CONTRACTORS MUST CHECK ALL DIMENSIONS ON SITE, ONLY FIGURED DIMENSIONS ARE TO BE WORKED FROM. DISCREPANCIES MUST BE REPORTED IMMEDIATELY TO THE ARCHITECTS BEFORE PROCEEDING.

DRAWINGS NOT TO BE SCALED FROM - ONLY USE DIMENSIONS INDICATED

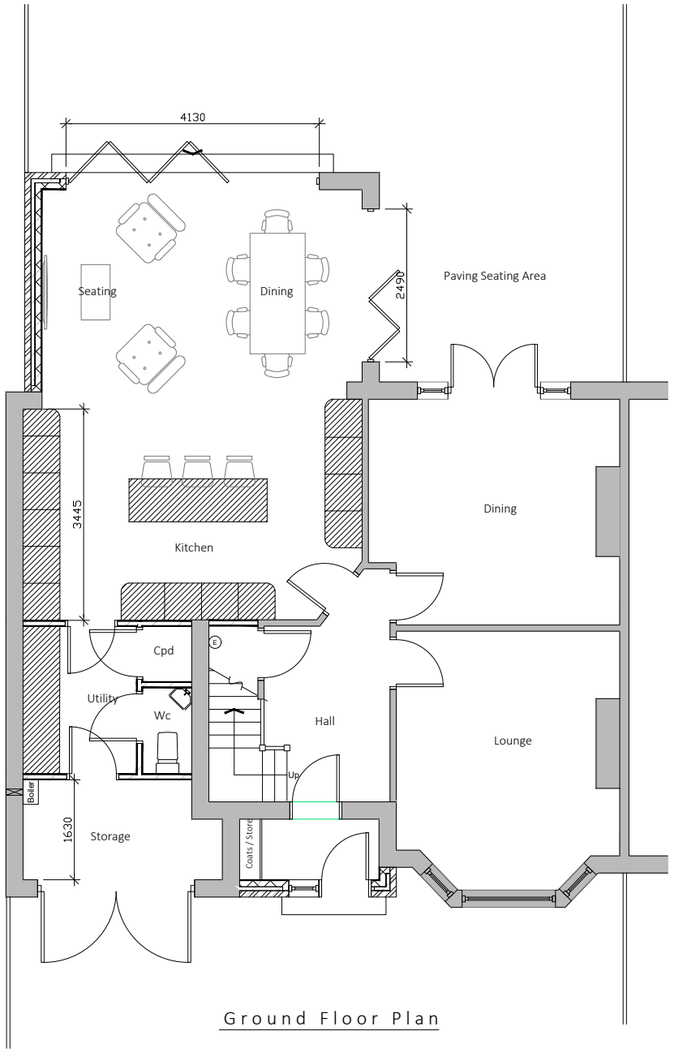

Ground Floor Plan

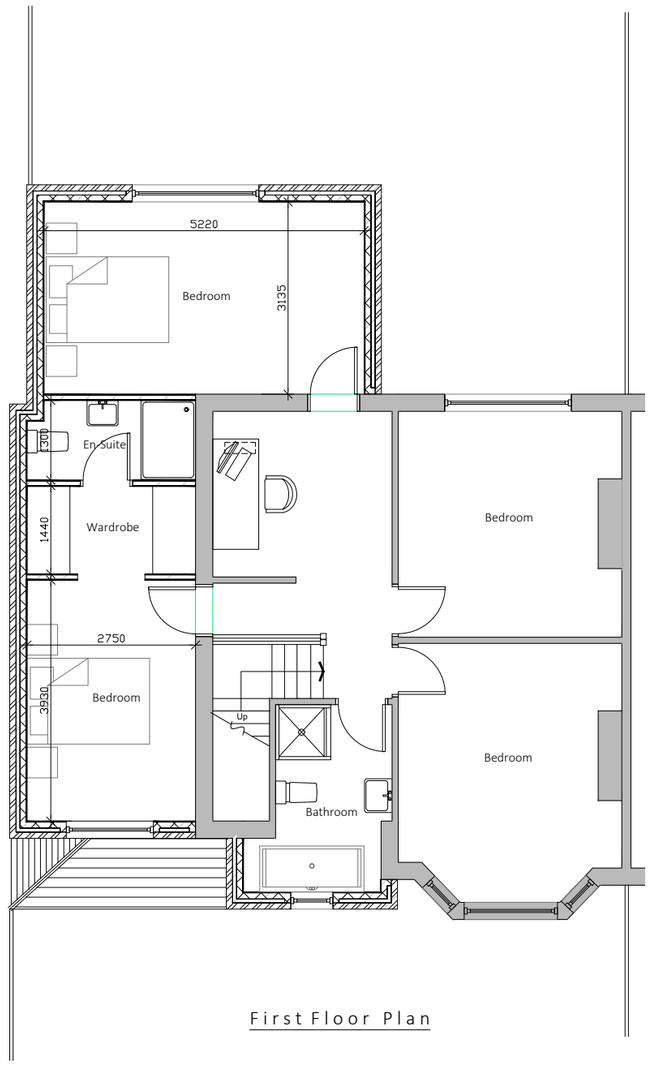

First Floor Plan

Existing drainage to be checked before construction commences and Architect informed of discrepancies from plans.

Contractors must check all dimensions on site and discrepancies to be reported immediately to the Architect before proceeding.

Assumed direction of joists marked on plan. Contractor must inspect the building prior to site start and inform Architect of any discrepancies prior to site start.

Dashed line indicates steel beam.

Hatched area indicates existing walls.

t : 07760 364 894 - e : info@bluroomarchitecture.co.uk - w : www.bluroomarchitecture.co.uk - a : 2 Victoria Court Didsbury M20 1FR

blu room architecture


Project: 1 Wingate Drive Didsbury	
Drawing: Floor Plans	
Project Ref: 17_007	Drawing No: 03
Scale: 1:100	
Drawn:	Revision: /
Date: Feb 2017	

THIS DRAWING IS COPYRIGHT: CONTRACTORS MUST CHECK ALL DIMENSIONS ON SITE, ONLY FIGURED DIMENSIONS ARE TO BE WORKED FROM. DISCREPANCIES MUST BE REPORTED IMMEDIATELY TO THE ARCHITECTS BEFORE PROCEEDING.

DRAWINGS NOT TO BE SCALED FROM - ONLY USE DIMENSIONS INDICATED



Front Elevation

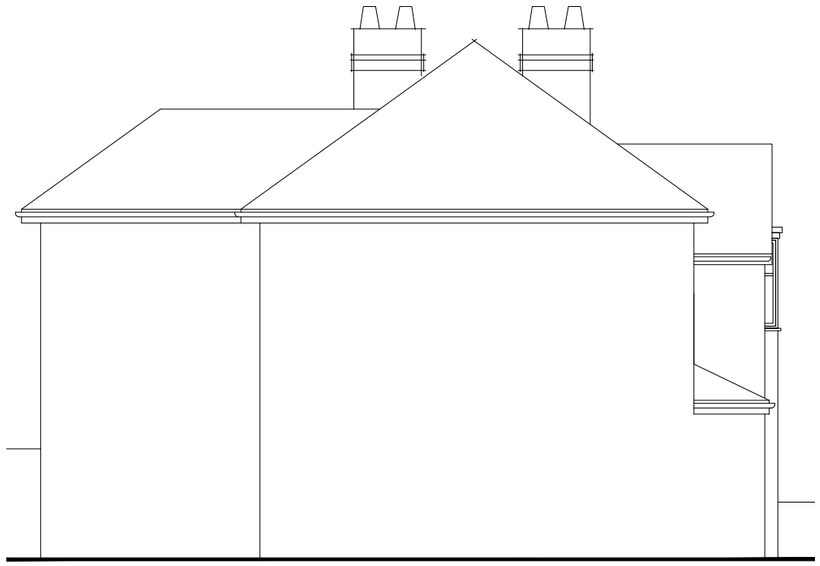

Side Elevation



Rear Elevation



Side Elevation

Existing drainage to be checked before construction commences and Architect informed of discrepancies from plans.

Contractors must check all dimensions on site and discrepancies to be reported immediately to the Architect before proceeding.

Assumed direction of joists marked on plan. Contractor must inspect the building prior to site start and inform Architect of any discrepancies prior to site start.

blu room architecture

Project: 1 Wingate Drive Didsbury

Drawing: Proposed Elevations

Project Ref:	Drawing No:
17_007	04
Scale: 1:100	
Drawn:	Revision: /
Date: Feb 2017	

t : 07760 364 894 - e : info@bluroomarchitecture.co.uk - w : www.bluroomarchitecture.co.uk - a : 2 Victoria Court Didsbury M20 1FR

THIS DRAWING IS COPYRIGHT: CONTRACTORS MUST CHECK ALL DIMENSIONS ON SITE, ONLY FIGURED DIMENSIONS ARE TO BE WORKED FROM. DISCREPANCIES MUST BE REPORTED IMMEDIATELY TO THE ARCHITECTS BEFORE PROCEEDING.