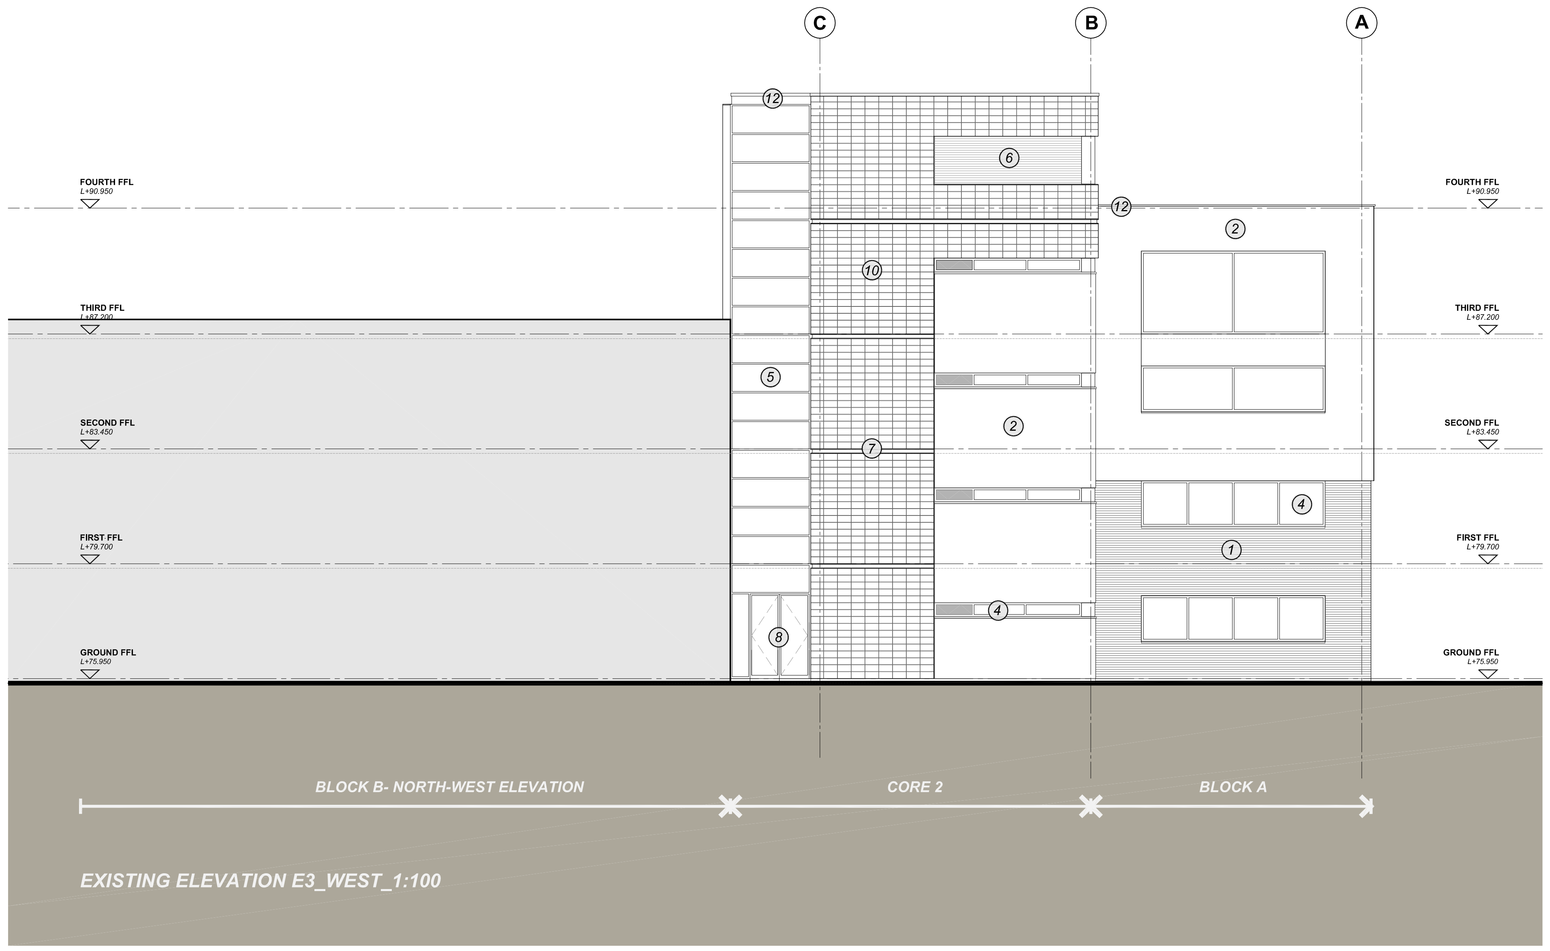

EXISTING ELEVATION E3_WEST_1:100

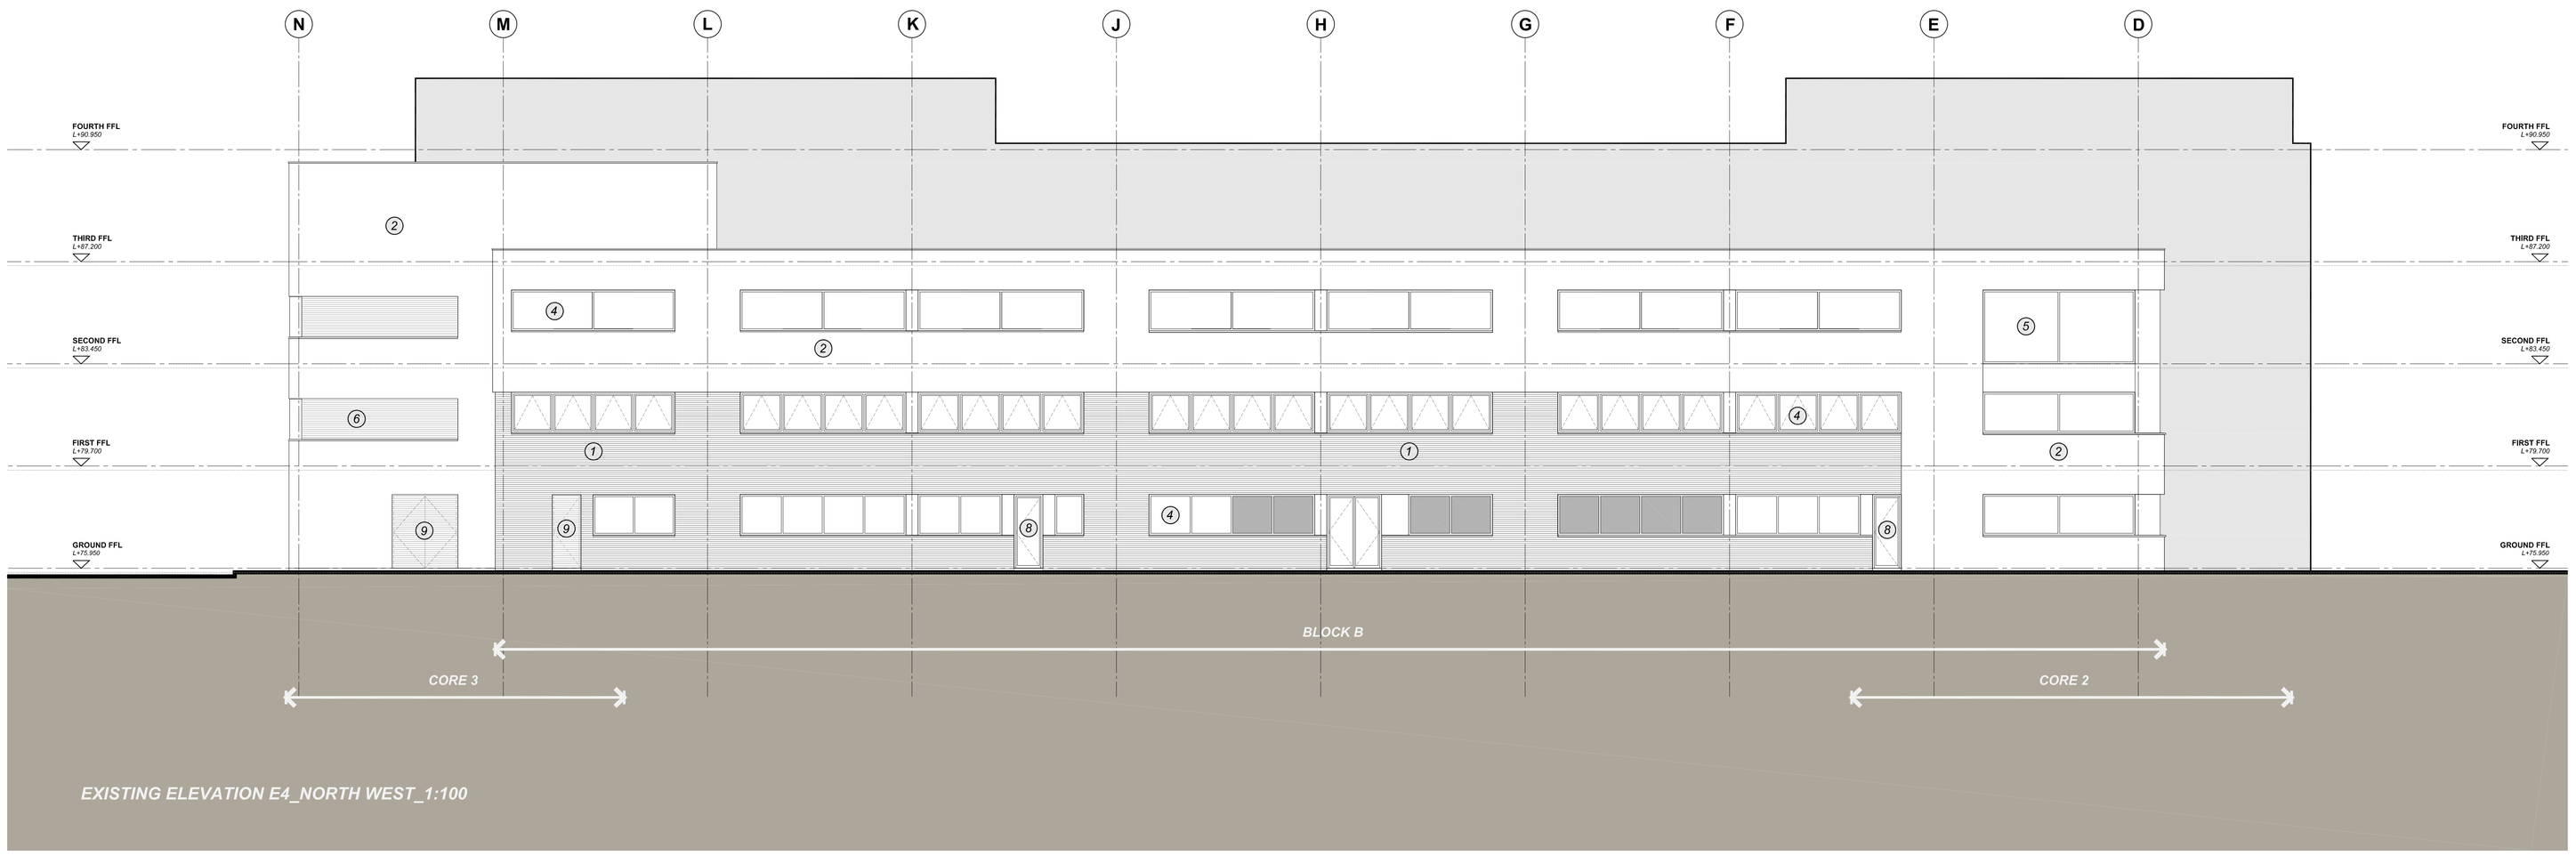

EXISTING ELEVATION E4_NORTH WEST_1:100

The contractor is responsible for checking dimensions, tolerances and references. Any discrepancy to be verified with the Architect before proceeding with the works. Where an item is covered by drawings to different scales the larger scale drawing is to be worked to.

Do not scale drawing. Figured dimensions to be worked to in all cases.

CDM REGULATIONS 2015. All current drawings and specifications for the project must be read in conjunction with the Designer's Hazard and Environment Assessment Record

All intellectual property rights reserved.

General Note

THIS DRAWING HAS BEEN COMPILED USING THE ORIGINAL ARCHITECT'S (AEDAS) AS BUILT DRAWINGS.

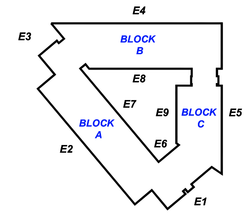

ELEVATION LOCATION PLAN

MATERIALS KEY:

01 *FACING BRICK - MONET CREAM (HANSON).*
02 *HIGH PERFORMANCE STO RENDER: COLOUR - REF: 37111*
03 *GLAZED REVOLVING DOOR (TO MAIN ENTRANCE)*
04 *POLYESTER POWDER COATED ALUMINIUM WINDOW FRAMES: COLOUR - DARK GREY *SOLID HATCH DENOTES OPAQUE GLAZING*
05 *POLYESTER POWDER COATED ALUMINIUM CURTAIN WALL: COLOUR - DARK GREY*
06 *POLYESTER POWDER COATED ALUMINIUM LOUVRES: COLOUR - DARK GREY*
07 *POLYESTER POWDER COATED ALUMINIUM CHANNEL SECTION: COLOUR - DARK GREY*
08 *POLYESTER POWDER COATED ALUMINIUM DOOR FRAMES: COLOUR - DARK GREY*
09 *POLYESTER POWDER COATED ALUMINIUM LOUVRE DOOR FRAMES: COLOUR - DARK GREY*
10 *TERRACOTTA RAIN SCREEN CLADDING: COLOUR - SAND*
11 *GLASS CANOPY*
12 *POLYESTER POWDER COATED ALUMINIUM COPING COLOUR - DARK GREY*
13 *POLYESTER POWDER COATED ALUMINIUM PANELS: COLOUR- DARK GREY*

Rev	Date	Description	Dwn	Ckd
A	30/08/17	Issued for Planning	SC	JH

1 CENTRAL PARK (MCC)

EXISTING ELEVATIONS
WEST AND NORTH-WEST

AA6525 2051 **A**

PLANNING

Drawn SC Checked JH Date August 2017 Scale @ A0 1:100

PRP
prp-co.uk
Manchester
0161 242 8950