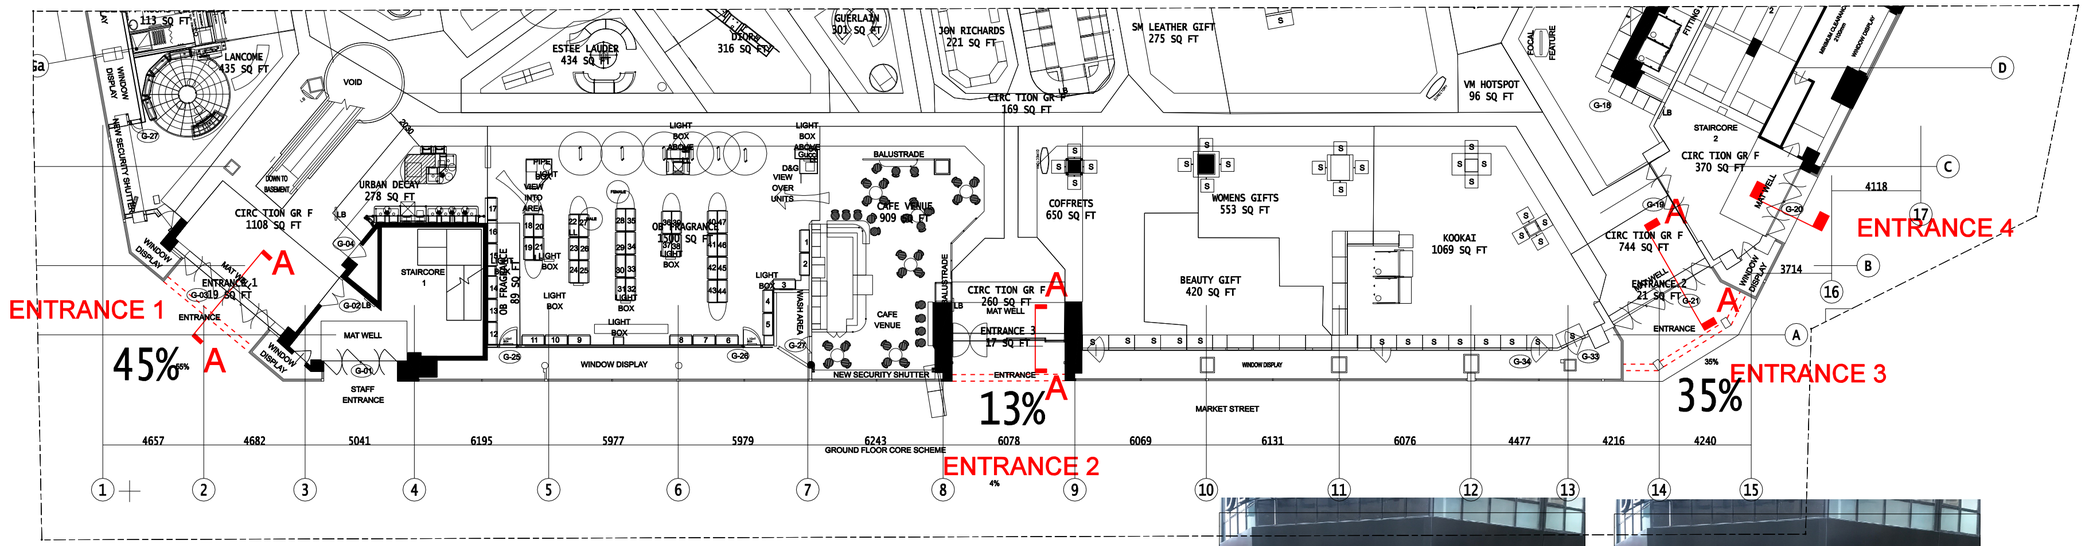

GROUND FLOOR PLAN 1:200

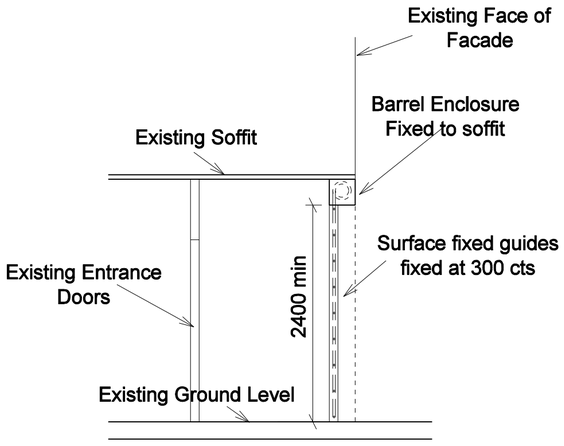

TYPICAL SECTION 1:50

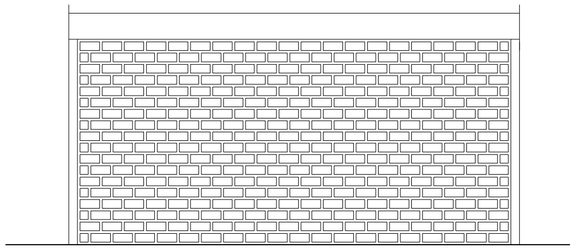

TYPICAL ELEVATION 1:50

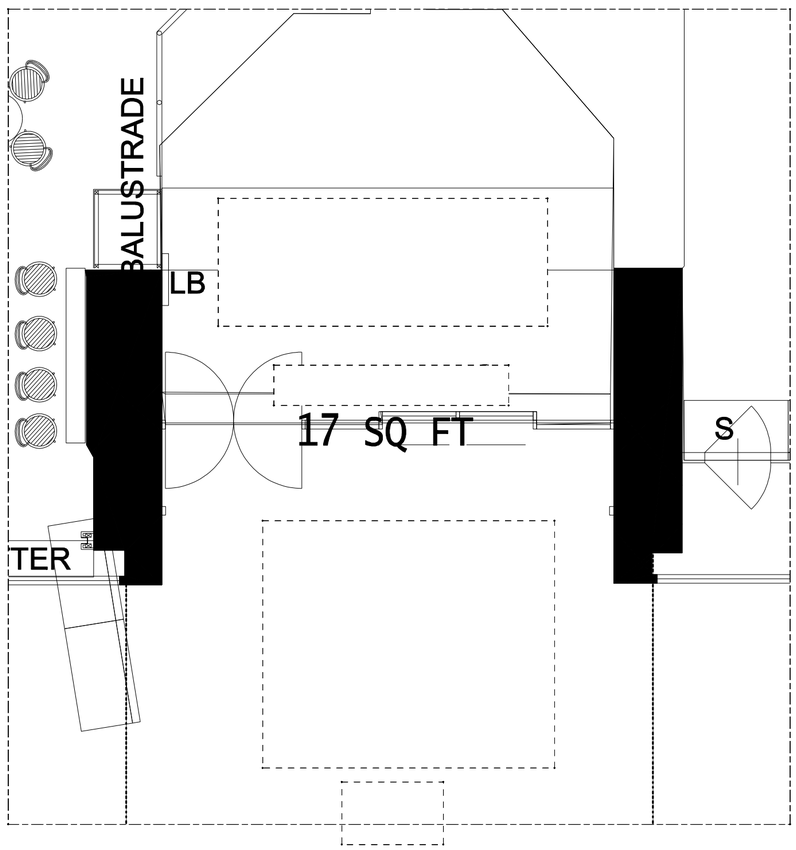

TYPICAL PLAN 1:50















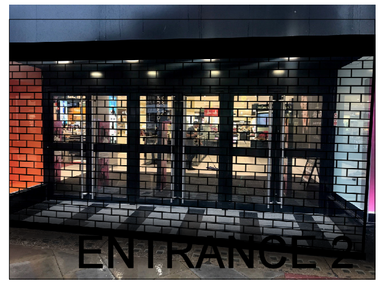

Revisions:

Drawing No	LBA5	
Project Ref:	MAN	Sept 2017
Scale:	1:200 @ A2	
Client:		

DEBENHAMS MANCHESTER

Shutter Details

CWP
www.cwprojects.co.uk
CW Projects (Integrated Services) Ltd
33A Commercial Street
Rothwell
LS26 0AP
WF6 1SB
T:0113 815 0091
E:enquiries@cwprojects.co.uk
www.cwprojects.co.uk