

SECTION G - G

SECTION H - H

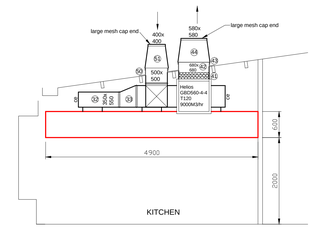

SECTION F - F

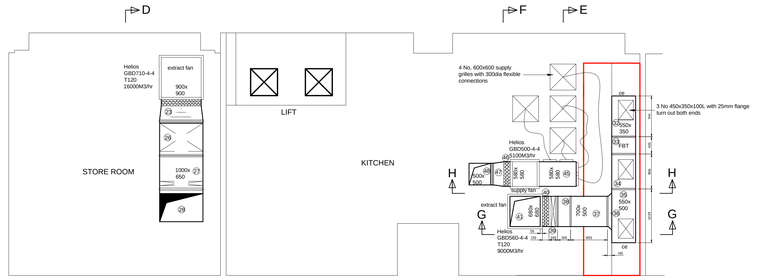

PART FIRST FLOOR PLAN

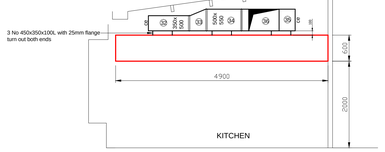

SECTION E - E

SECTION C - C

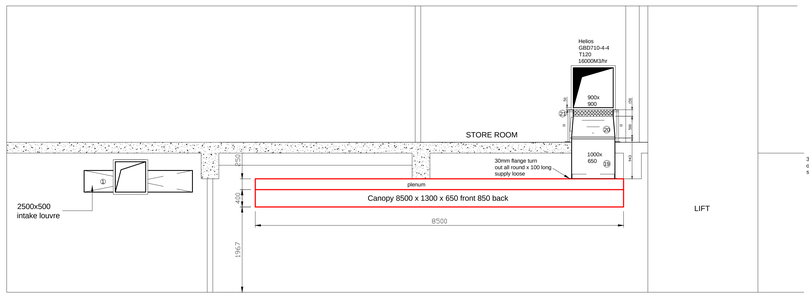

SECTION B - B

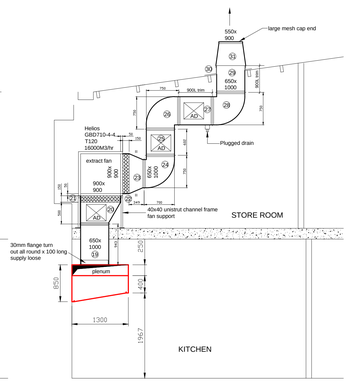

SECTION D - D

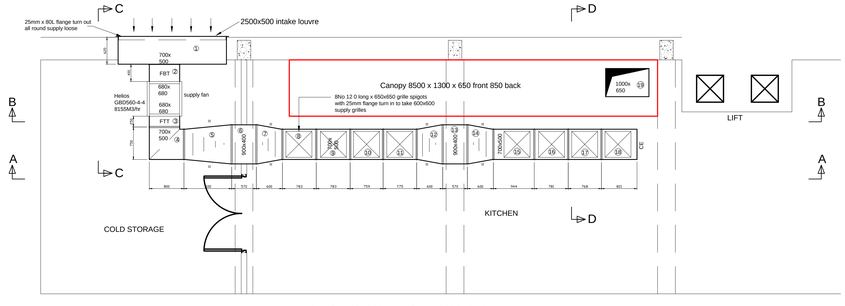

PART GROUND FLOOR PLAN

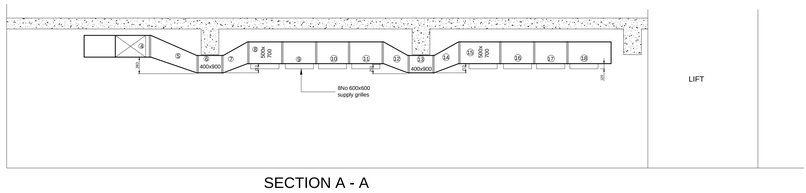

SECTION A - A

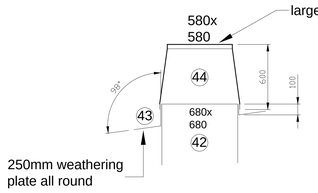

Scale 1:20

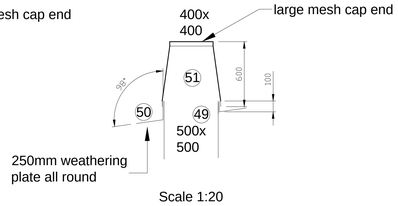

Scale 1:20

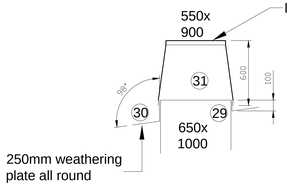

Scale 1:20

REV	DATE	AMENDMENT

IDEAL CATERING
111 NATHAN WAY SE28 0AU
WOOLWICH

Client

Project
SAKURA RESTAURANT
75 CHEETHAM HILL RD
MANCHESTER M8 8JJ

Title
GROUND AND FIRST FLOORS
KITCHEN VENTILATION

Scale	Design/Drawn	Checked by	Sheet
1:50	FRB		A0
Date	Plot Scale	Approved	
AUG 2017	1:1		

Drawing N°
1137 / 01

Rev