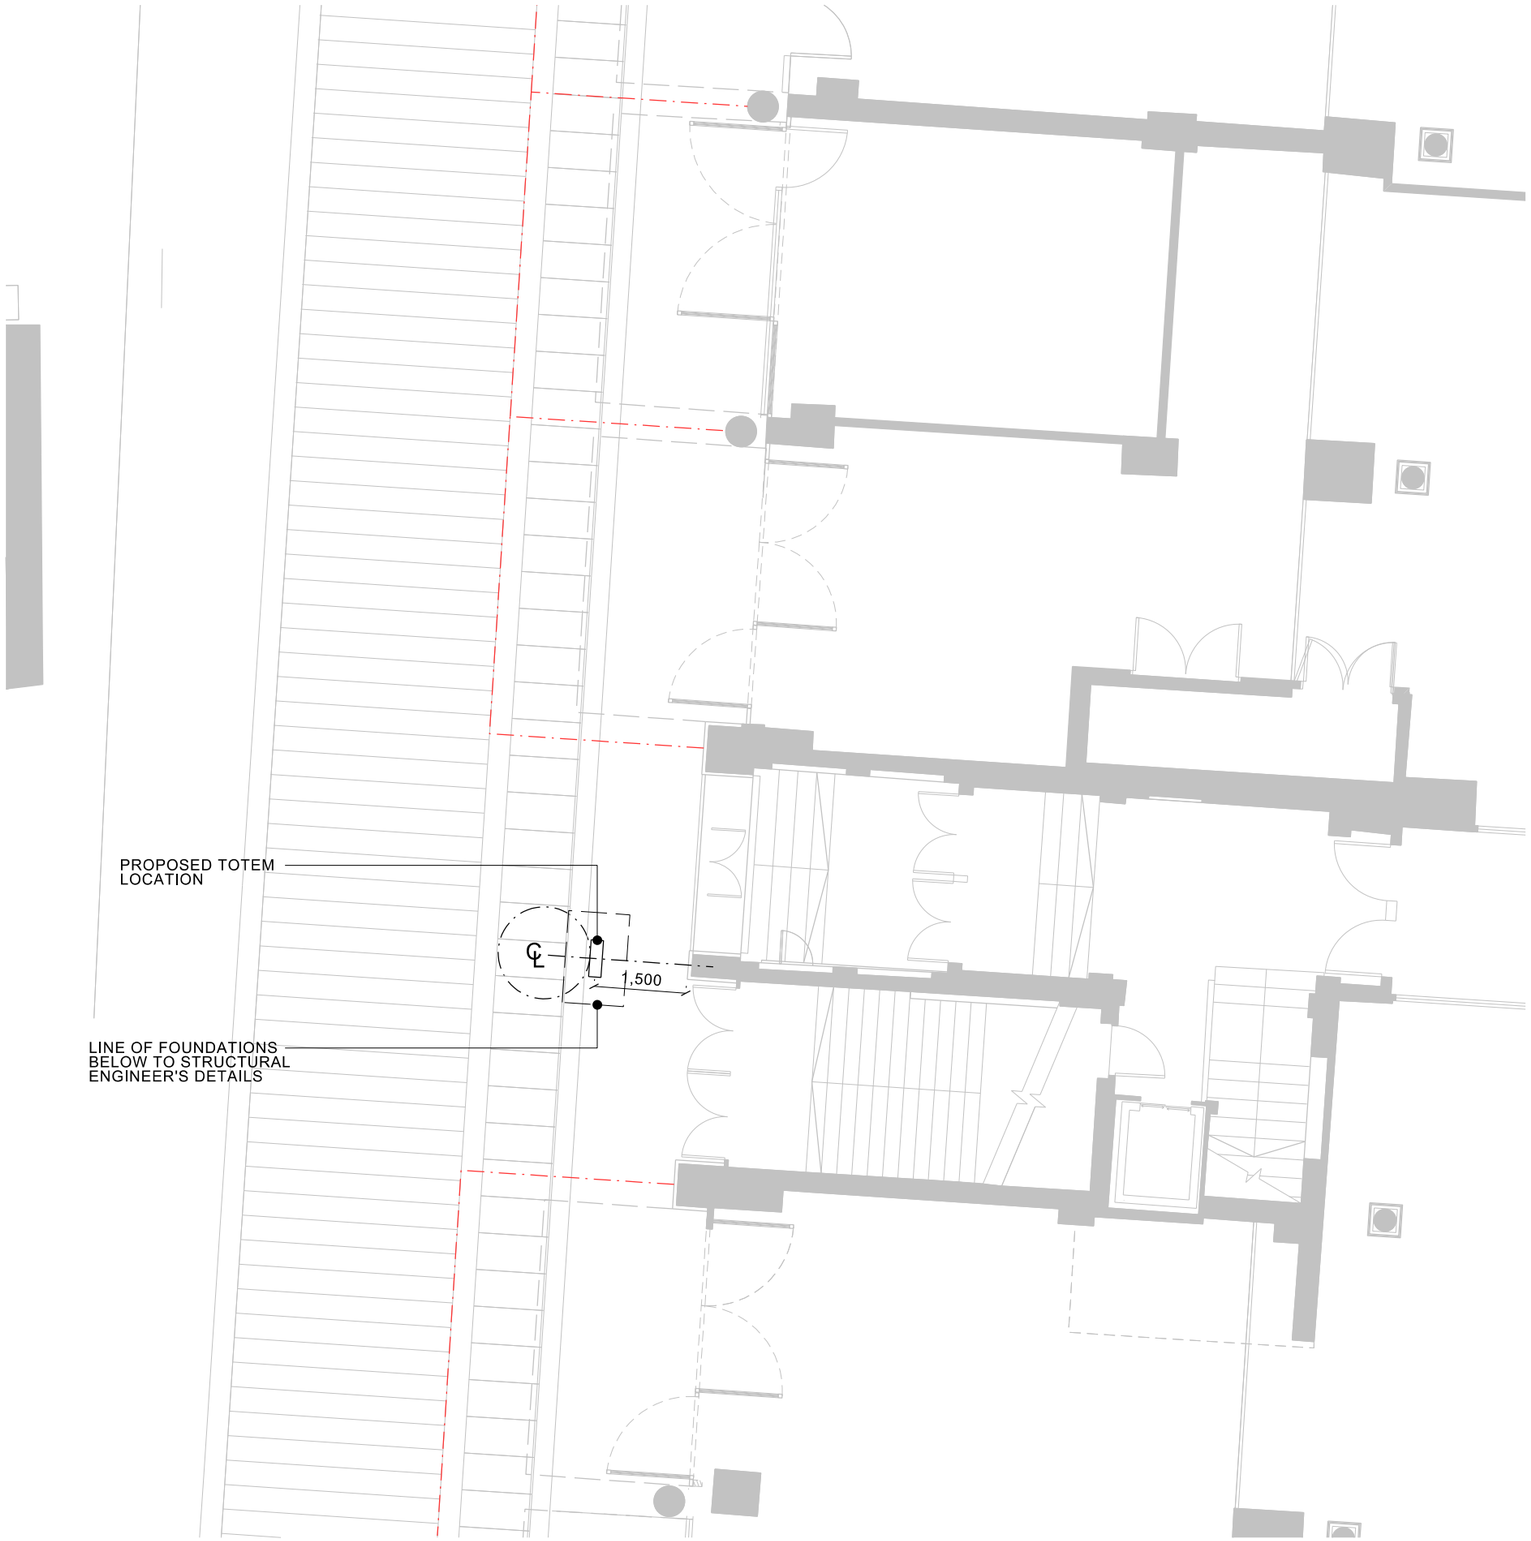

01 PROPOSED TOTEM LOCATION
1:100



02 PROPOSED TOTEM LOCATION

Copyright of this drawing is vested in Sylus Architects and it must not be copied or reproduced without written consent. Figured dimensions only are to be taken from this drawing. Do not scale from this drawing.

All Contractors must visit the site and are responsible for taking and checking all dimensions relative to their work. Sylus Architects are to be advised of any variation between drawings and site conditions.

Electronic plotter drawings issued are 'read only' and should not be interrupted for measurement. All dimensions and levels should be 'read only' from those values stated in text, on the drawings.

CONSTRUCTION • It is considered that the proposed works are within the scope of a competent Contractor and as such no structural hazards have been identified, refer to relevant Key Schedule Designers Risk Assessment

KEY PLAN:

Line of unit canopy over

Line of external seating

Wheelchair turning circle

Lamp post

Drawing to be read in conjunction with drawing No. 05045_B1_02_2200_P1

REV:	DATE:	DETAILS:
A	18/05/17	Totem relocated to suit Structural Engineer's requirements

5plus architects

4th Floor
The Hive
47 Lever Street
Manchester
M1 1FN

+44 (0)161 228 0211

www.5plusarchitects.com

PROJECT:
Corn Exchange
Manchester

TITLE:
External Signage Proposal
Cathedral Street Totem Location

SCALE:	ORIGIN DATE:	DRAWN:	CHECKED:
1:100 @ A3	04/05/17	LS	RW

STATUS:
PLANNING

PROJECT	DRAWING NO:	REV:
05045_	B1_09_5202	/

Architecture | Masterplanning | Interiors | Graphics | Branding