Do not scale this drawing.
Contractors must check all dimensions on site.
This drawing is copyright and is to be used soley for information as titled.

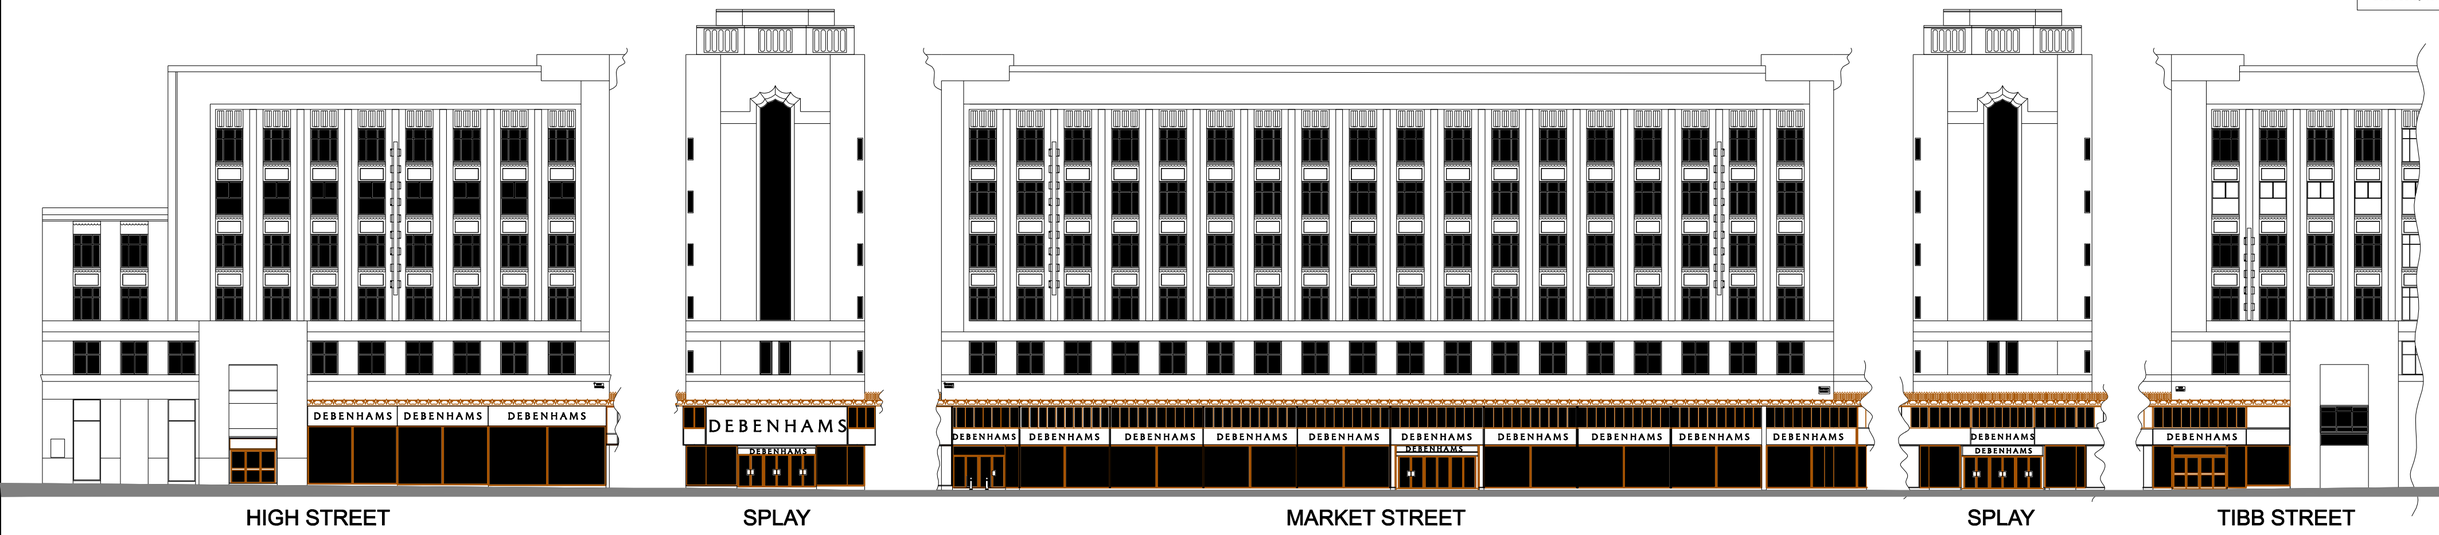

EXISTING ELEVATIONS

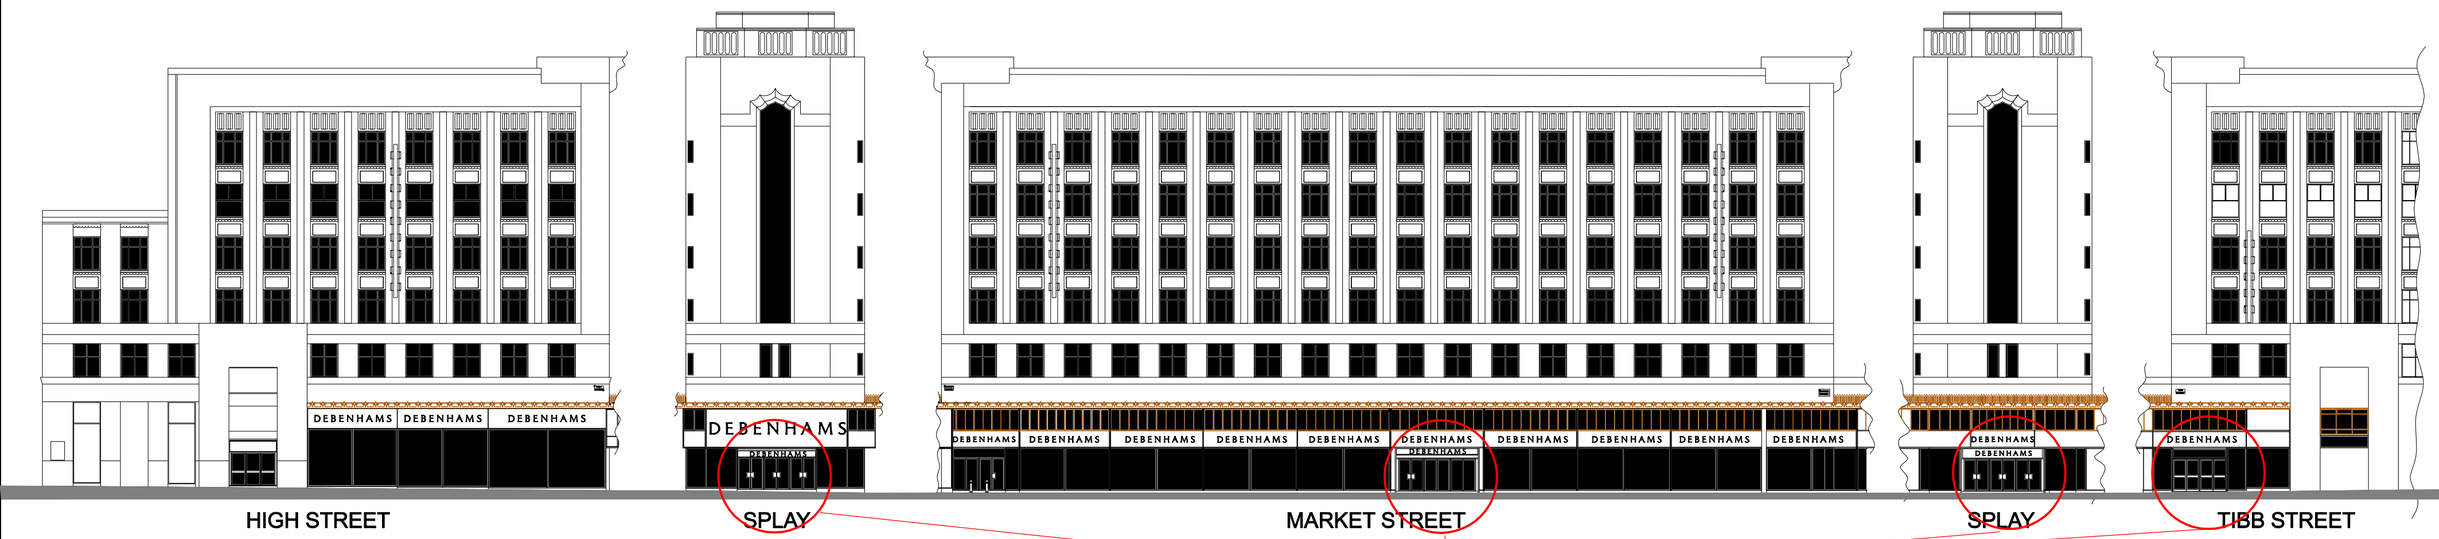

PROPOSED ELEVATIONS



Typical Tubular Shutter Detail

Proposed 3 new external security shutters. Tubular sections as illustrated below powder coated black. Concealed barrel and motors within existing sofitts



Typical Tubular Shutter Apperance

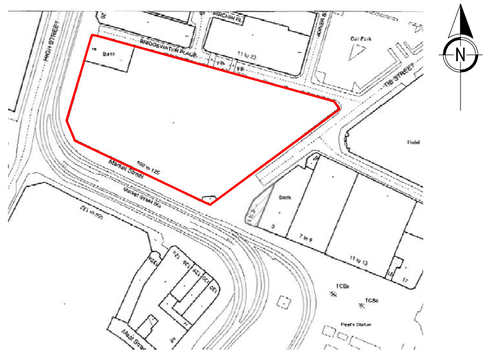

Site Location Plan

Revisions:

Drawing No	LBA3A	
Project Ref:	MAN	June 2017
Scale:	1:200 @A1	
Client:		

DEBENHAMS MANCHESTER

LISTED BUILDING ELEVATIONS

CWP
www.cwprojects.co.uk
CW Projects (Integrated Services) Ltd
33A Commercial Street
Rothwell
LS26 0AP
WF6 1SB
T:0113 815 0091
E:enquiries@cwprojects.co.uk
www.cwprojects.co.uk