




PROPOSED FRONT ELEVATION
SCALE 1:100

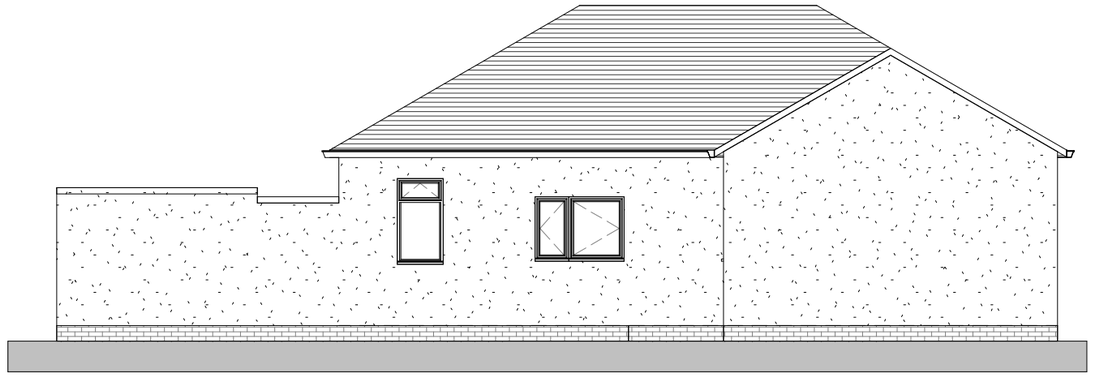


PROPOSED REAR ELEVATION
SCALE 1:100

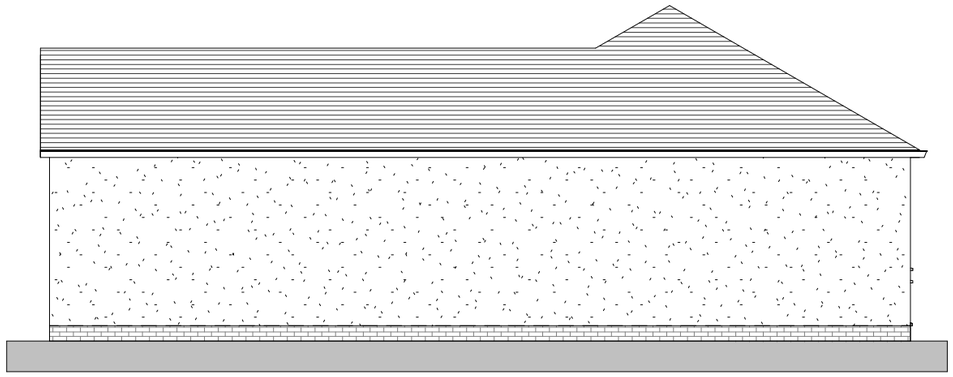

PROPOSED SIDE ELEVATION
SCALE 1:100

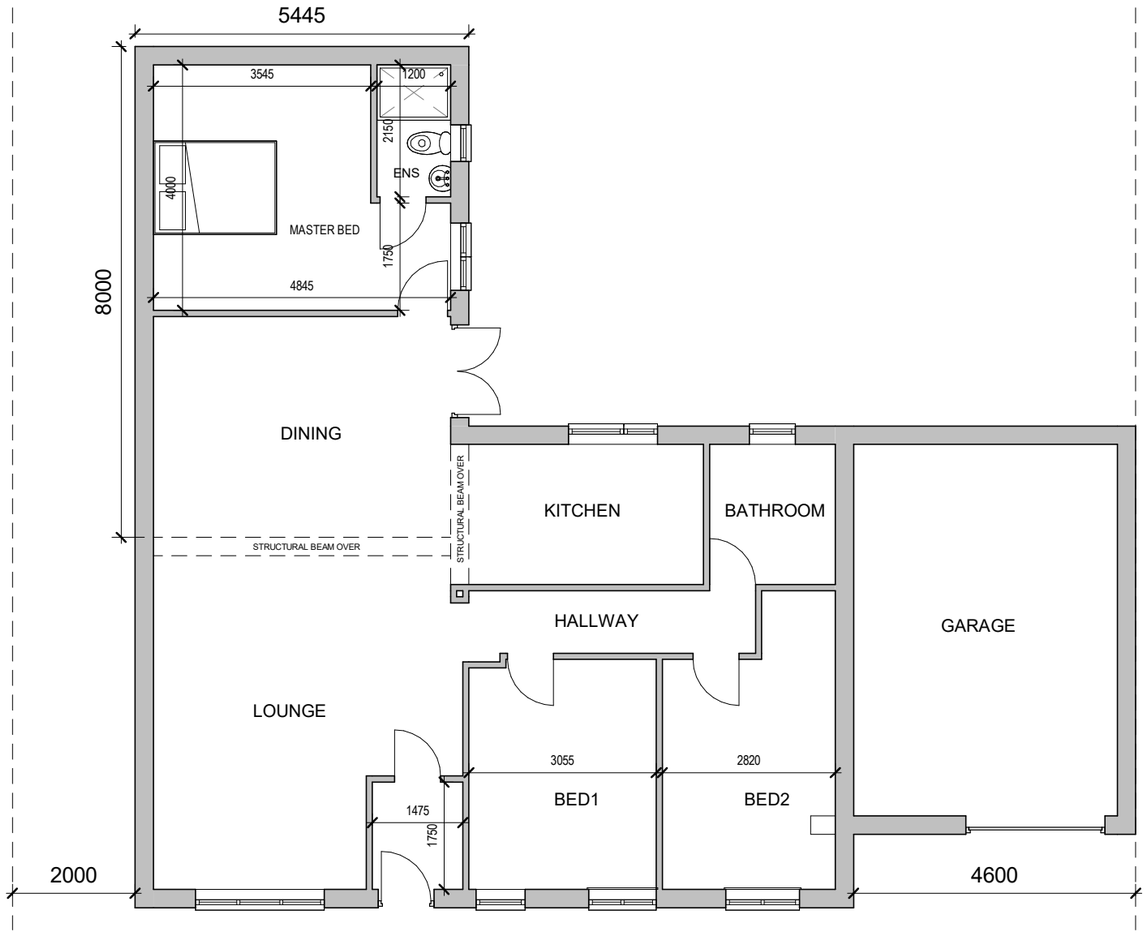

PROPOSED GROUND FLOOR
SCALE 1:100

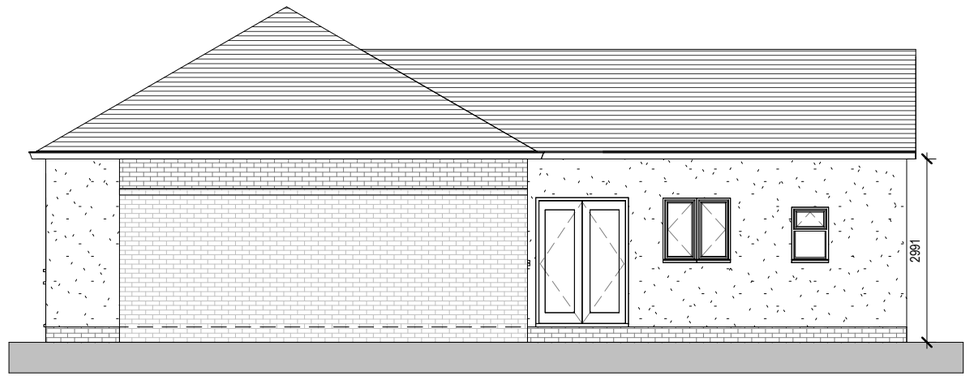

PROPOSED SIDE ELEVATION
SCALE 1:100



VISUAL SCALE 1:100 @ A3

	NOTES	Client -					
		MS A.G BHATTI	SCALE @ A3	DRAWN	CHECKED	DATE	2012-SK-XX-DR-A-002 A
			1 : 100	A.T	A.T	17/08/17	
This drawing is copyright. Figured dimensions take preference. All dimensions to be checked on site and any discrepancy or variation reported before proceeding		Project - 558 Moston Ln, Manchester M40 5RS	PROPOSED SINGLE STOREY REAR EXTENSION				

A&T ARCHITECTURAL DESIGN
PLANNING + DESIGN CONSULTANTS
115 CHURCH STREET, PRESTON, PR1 3BS
EMAIL: INFO@ATARCHITECTURALDESIGN.CO.UK