

Note. Copyright of this drawing & information is the property of Design Management (Scotland) Ltd.

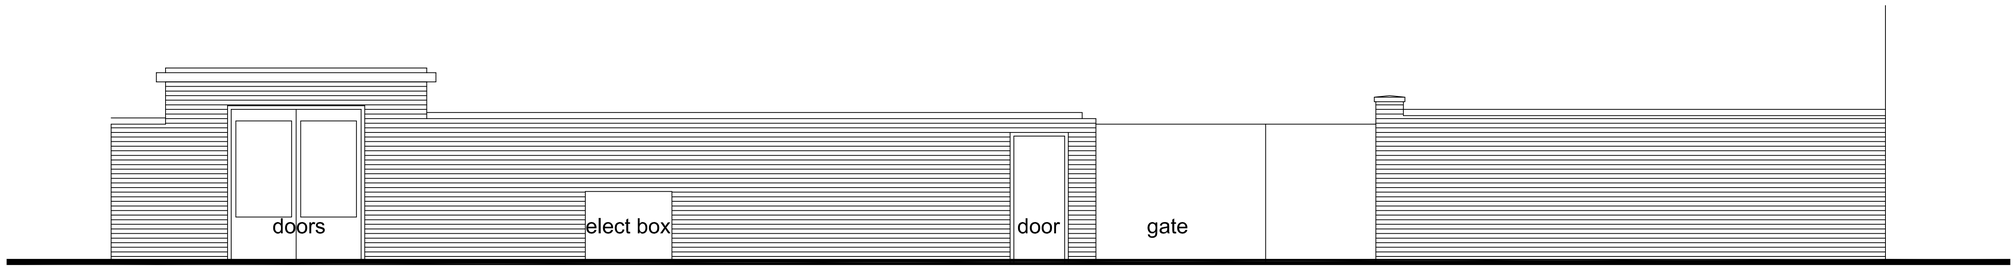


Elevation to George Street as Existing

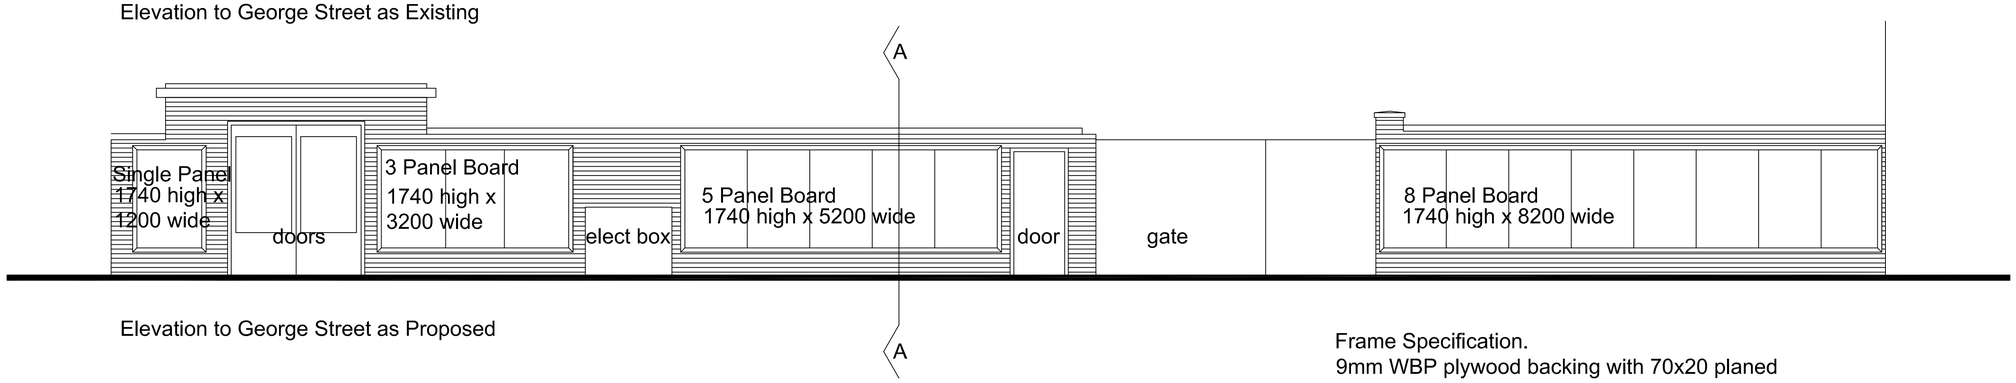

Elevation to George Street as Proposed

Frame Specification.
9mm WBP plywood backing with 70x20 planed frame with 45 deg mitred corners.
Finish to frame to be Sandolin Superdec Satin Opaque Wood Protection Colour 00A13 Dark Grey

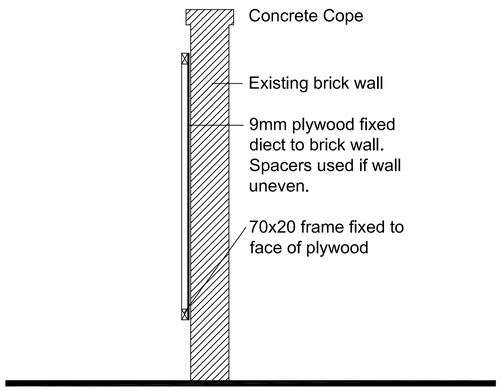

Cross Section AA through wall showing new poster board
scale 1:20

REV	DESCRIPTION	BY	DATE

chartered architect design management

Job/Client
Proposed Poster Advertising
Build Holywood Ltd t/a City Centre Posters
49-55 George Street, Manchester

Drawing Title
Elevation as Existing & Proposed

Project Architect	Drawn By
dm	dm
Scale	Date
1:50 @ A1	22.2.17
Project No	Drawing No
11.15.80	02 rev A

5 Hazel Avenue Lenzie Glasgow G66 4RR
TEL 07836700646
E-MAIL: info@designmanagementarchitects.co.uk