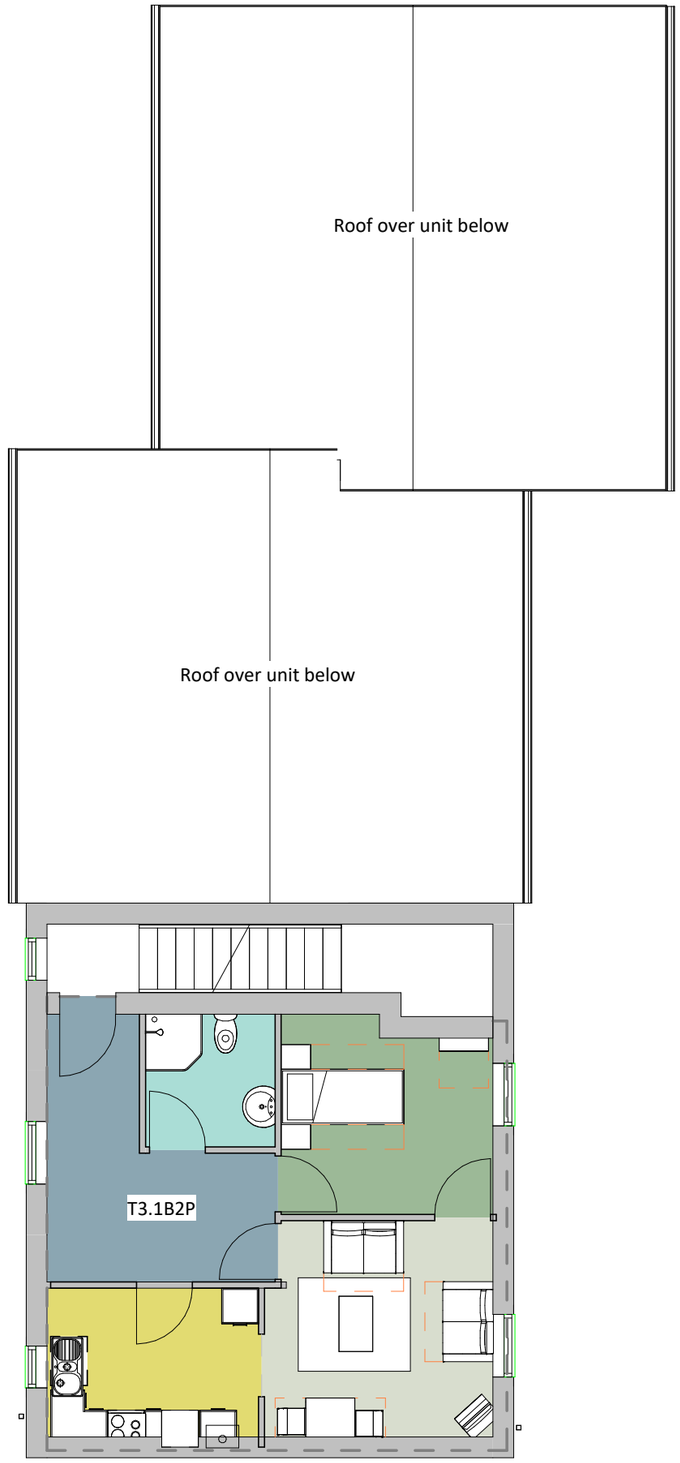

First Floor Plan
1:100

Rev	Date	Int	Description
1	10.07.17	LT	Client name amended

btp ARCHITECTS

RIBA Chartered Practice

Client:
Mosscare Housing Ltd

Project:
LD - Dalbeattie St, Harpurhey

Job No:
2913

Scale @ A3:
1 : 100

Description:
First Floor Plan - Block B

Drawn By:	Checked By:	Date:	Status Code:	Drawing No:	Rev:
LT	VS	30/06/17	S2	115	1

Purpose of Issue:
Planning

File Identifier:
DS-BTP-02-ZZ-DR-A-2913_115

DO NOT SCALE FROM THIS DRAWING
ALL DIMENSIONS MUST BE CHECKED ON SITE BY CONTRACTOR PRIOR TO CONSTRUCTION

Elizabeth House, 486 Didsbury Road, Heaton Mersey, Stockport, SK4 3BS
t 0161 443 1221 **e** info@bernardtaylor.co.uk **w** www.btparchitects.co.uk