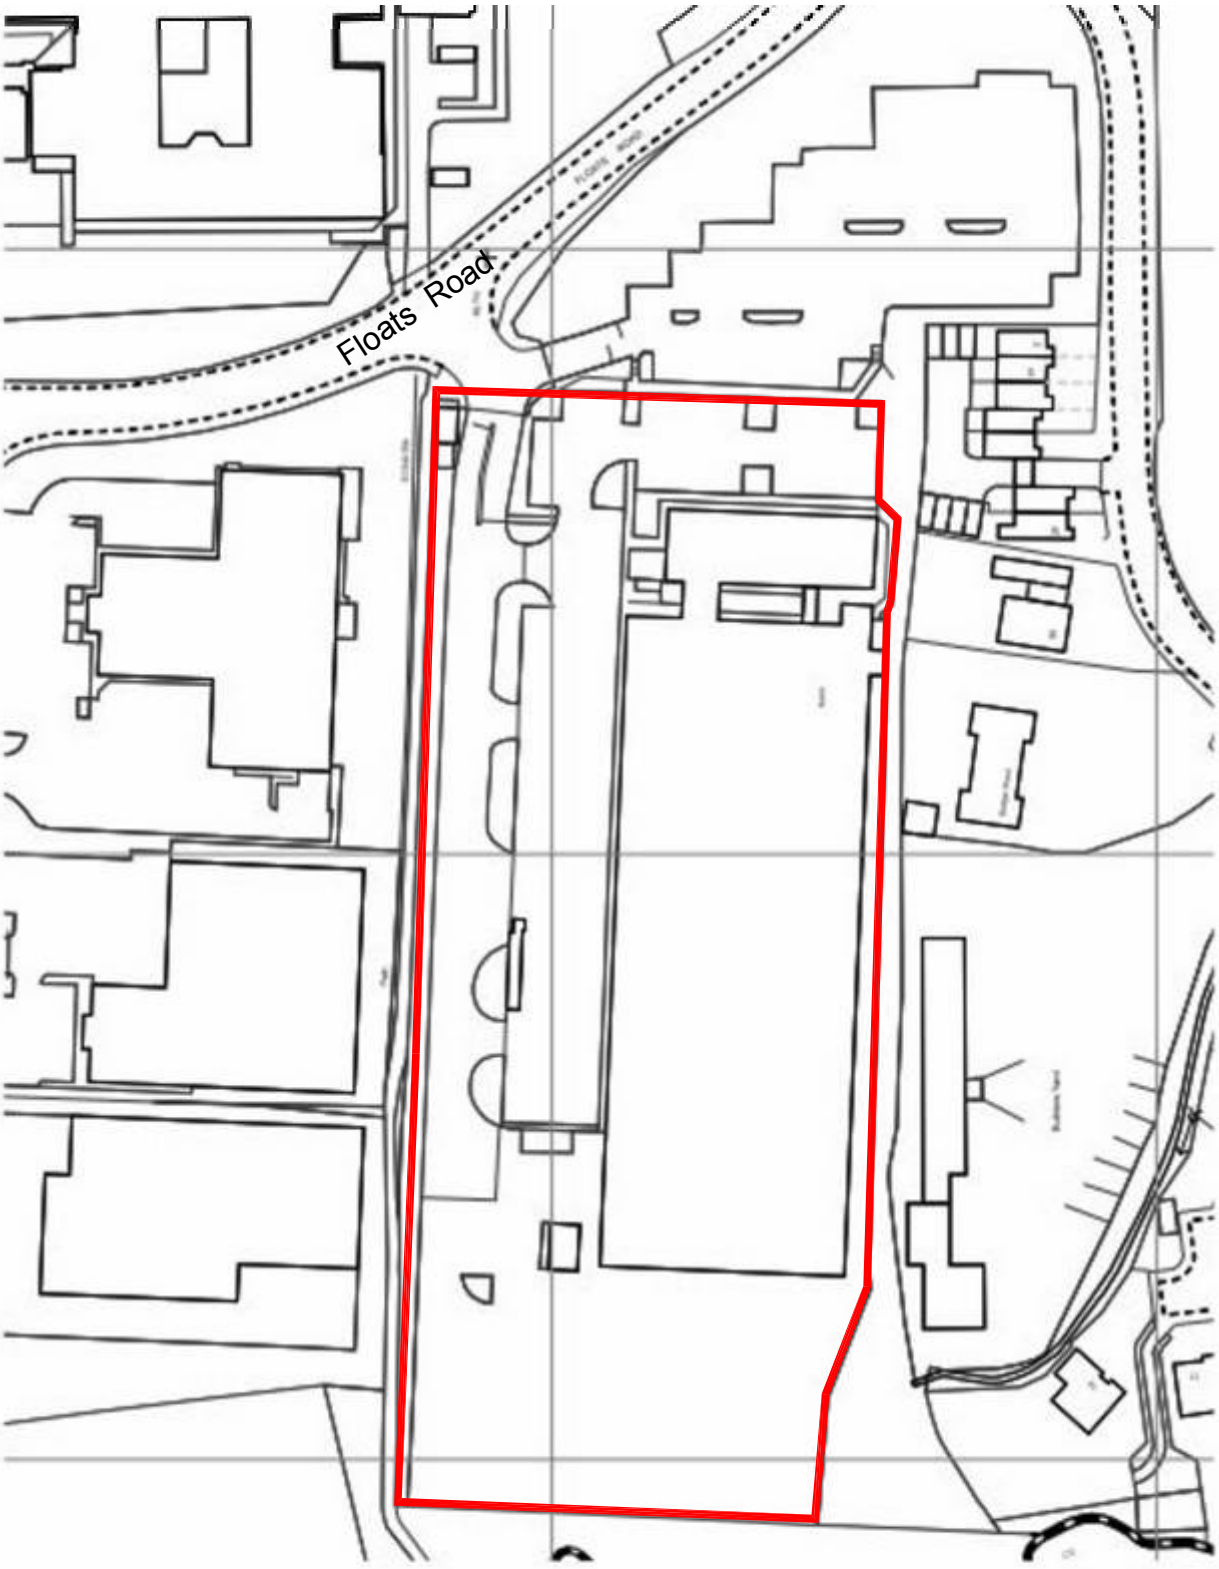


Location Plan

Site Area - 1.40 Hectares

Client Name	Trilogy Freight Ltd
Project Name	New Loading Bay to existing Warehouse Floats Road, Roundthorn Industrial Estate, Wythenshaw,Manchester M23 9LZ
Drawing title	Location Plan

job.no	drg.no	rev	Scales	Status
599 - 07 - 16	05	A	1:1250 @ A4	

jpj architectural design
john parry jones
designing for - retail - commercial - residential
1 Llwynon Terrace
Great Orme,
Llandudno.
Conwy.
LL30 2QP
Tel: 01492 873042
Mail: 07778 636792
email: jpjacad@aol.com
www.jpjarchitecturaldesigns.co.uk