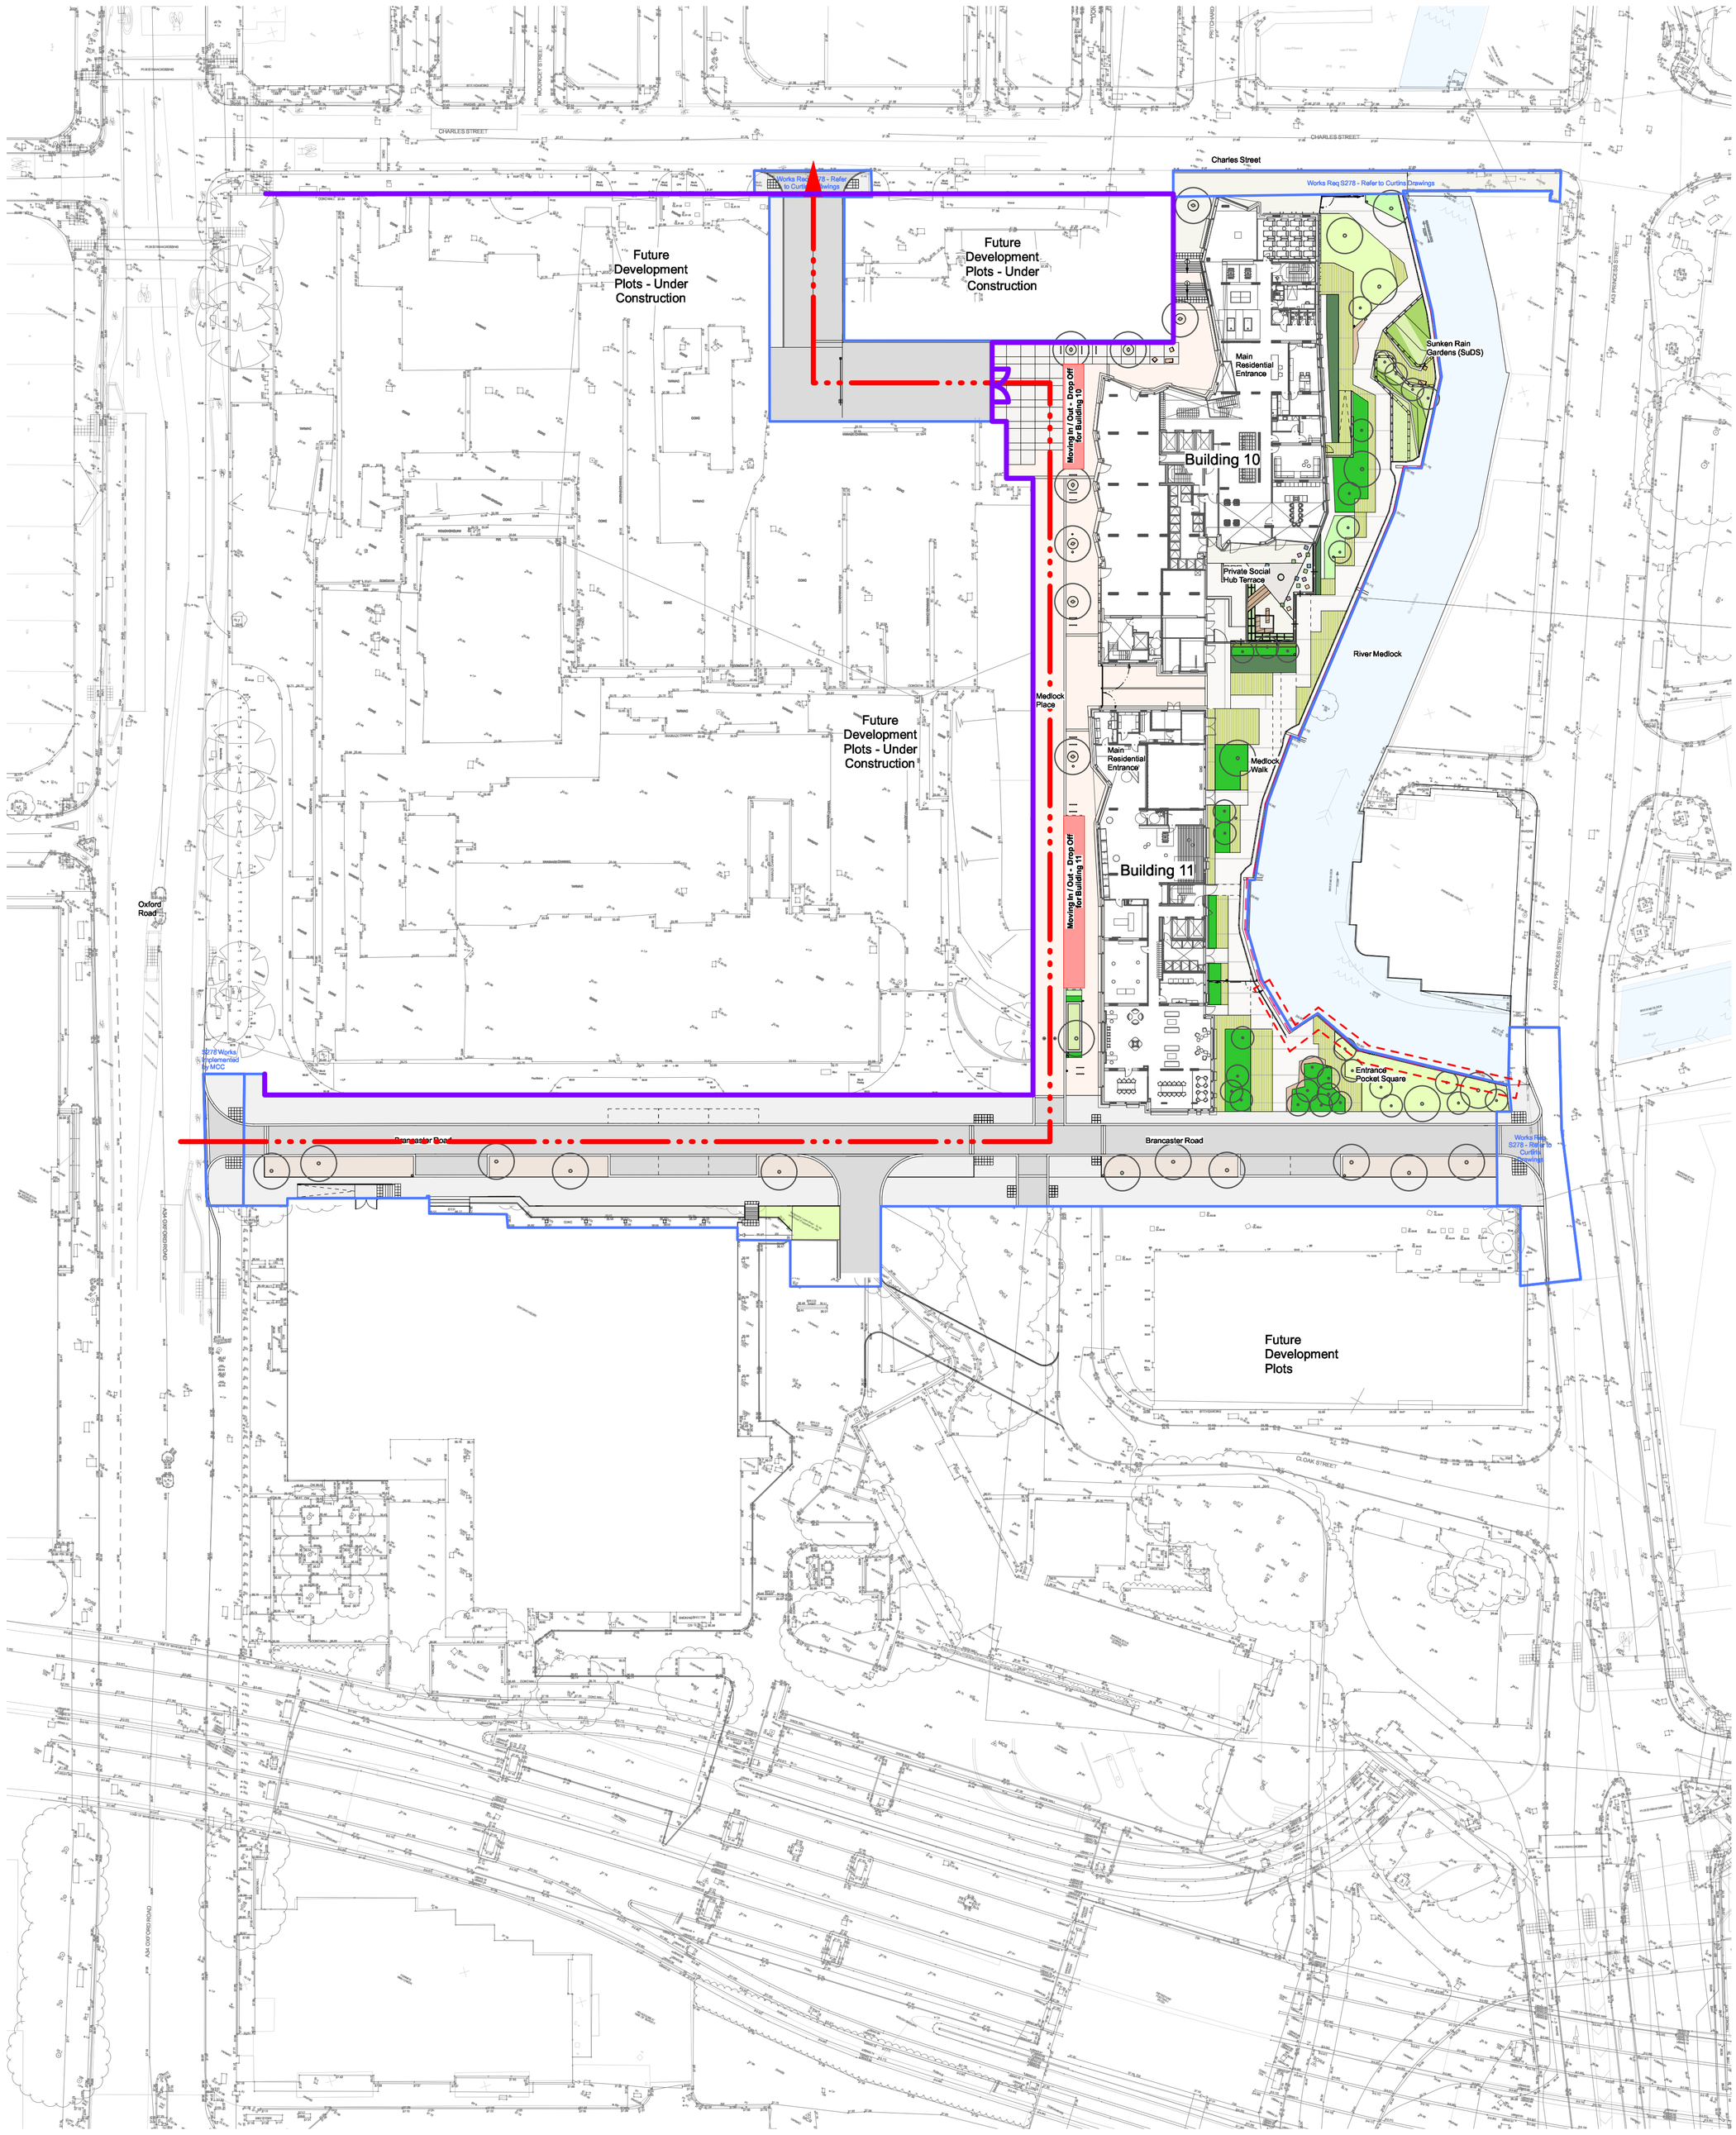


Scale Bar (m): 0 5 10 15 20 25

Issue	Date	Status	Drawn	Apprvd.
00	10.07.17	Planning Issue	WS	MW

Client VITA (Man 2) Ltd.

Project Former BBC Site - Phase 1A
Oxford Road

Drg Title Management of Drop off and Pick-up
Start / End of Term - Sept 2018 Onward

Created on	Created by	Approved by
10.07.2017	WS	MW

Scale	Size	Status
1:500	A1	INFORMATION

Drg No. PL1505-1A-SK-085

Issue 00

Planit Intelligent Environments LLP
E: Info@planit-ie.com **W:** planit-ie.com

MANCHESTER
2 Back Grafton St
Altrincham
WA14 1DY
T: 0161 928 9281

LONDON
18 Bowling Green Lane
London
EC1R 0BW
T: 0207 253 5678

© THIS DRAWING IS COPYRIGHT PROTECTED AND MAY NOT BE REPRODUCED IN WHOLE OR PART WITHOUT WRITTEN AUTHORITY FROM THE OWNER.

NOTE:
1. Do not scale from this drawing. Always work to noted dimensions.
2. All dimensions are in millimetres unless otherwise stated.
3. All setting out, levels and dimensions to be agreed on site.
4. The dimensions of all materials must be checked on site before being laid out.
5. This drawing must be read with the relevant specification clauses and detail drawings.
6. Order of construction and setting out to be agreed on site.

© Planit Intelligent Environments LLP