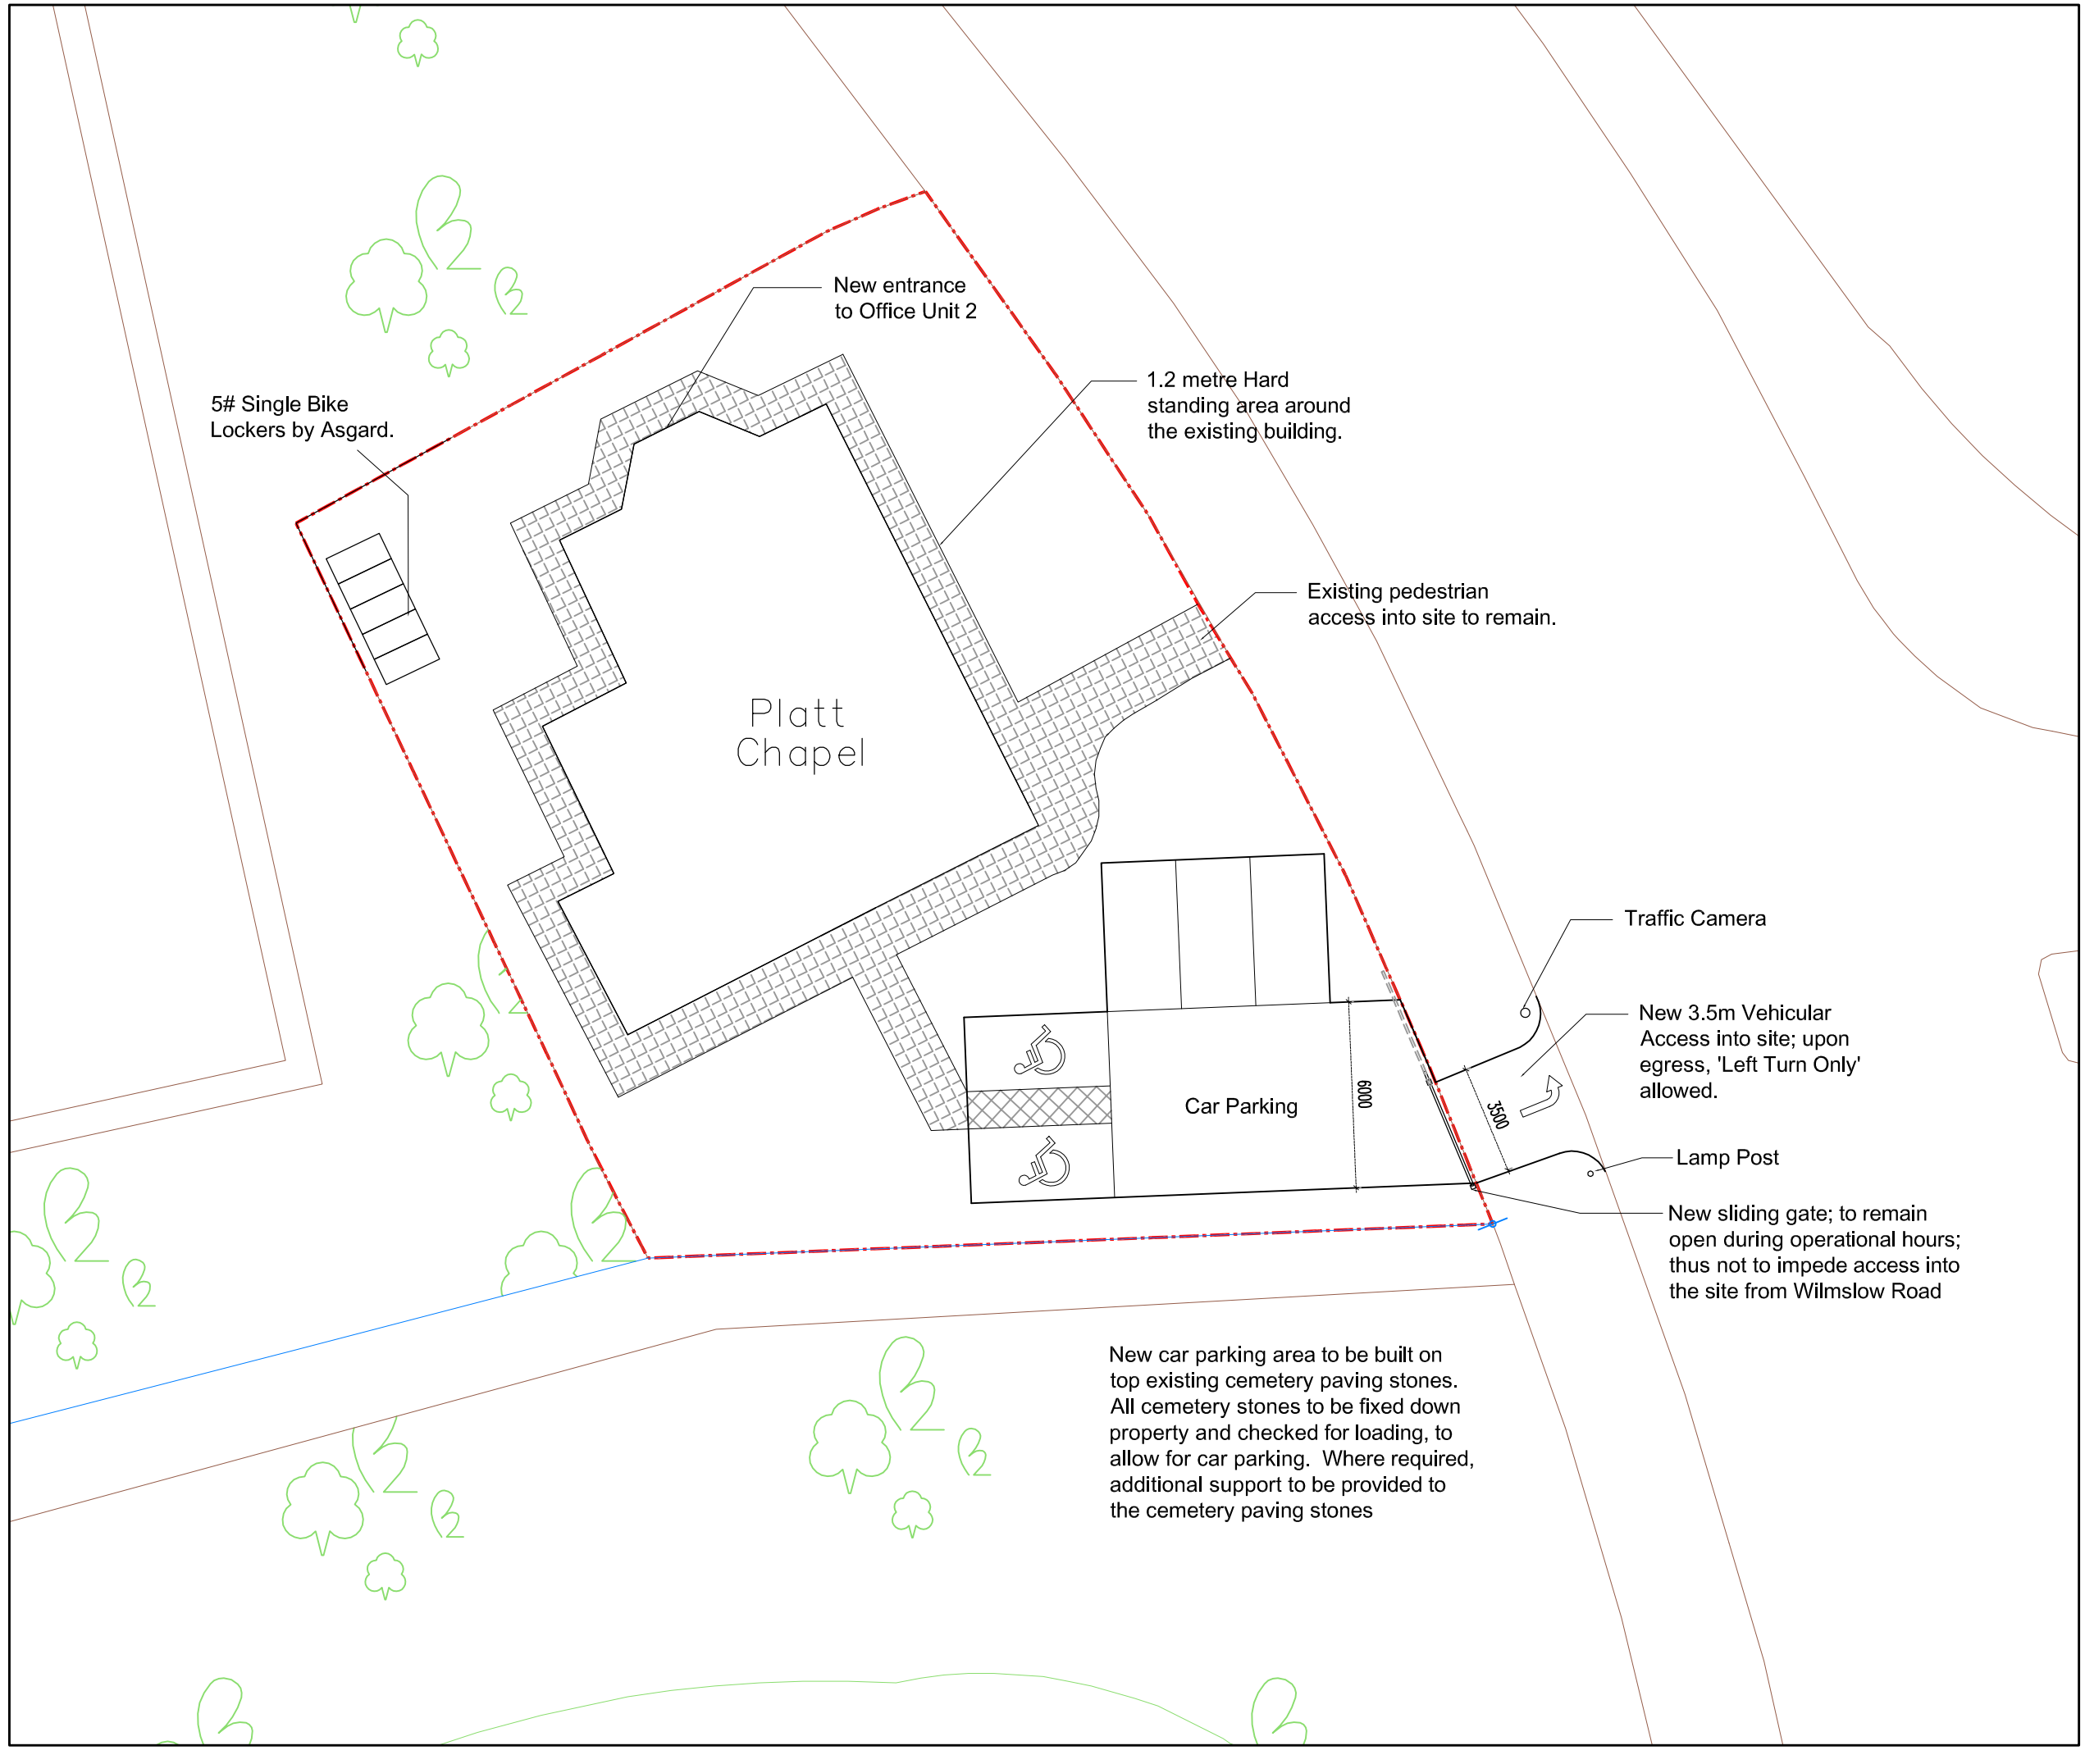


Rev	Amendment	Date
A	Location of Traffic Camera and Lamp post added.	17.05.17

NK ARCHITECTS

t 0161 8501045
m 07814 024033
e info@nk-architects.com
w www.nk-architects.com
a Sovereign House
Stockport Road
Cheadle, SK8 2EA

PROJECT:
CHANGE OF USE OF EXISTING LISTED CHAPEL BUILDING IN TO 2 SELF CONTAINED OFFICE WITH ASSOCIATED CAR PARKING.

ADDRESS:
PLATT CHAPEL, 186 WILMSLOW ROAD, MANCHESTER, M14 5LL

DRG:
PROPOSED SITE PLAN

DRG STATUS:
PLANNING SUBMISSION

DATE:	July 2016	DRAWN:	ANK
SCALE:	1:200	CHECKED:	ANK
SIZE:	A3	DRG NO:	NK.346.01A

COPYRIGHT © 2007 NK ARCHITECTS (MCR) LIMITED. ALL RIGHTS RESERVED.
REFER TO DIMENSIONS AND DO NOT SCALE.