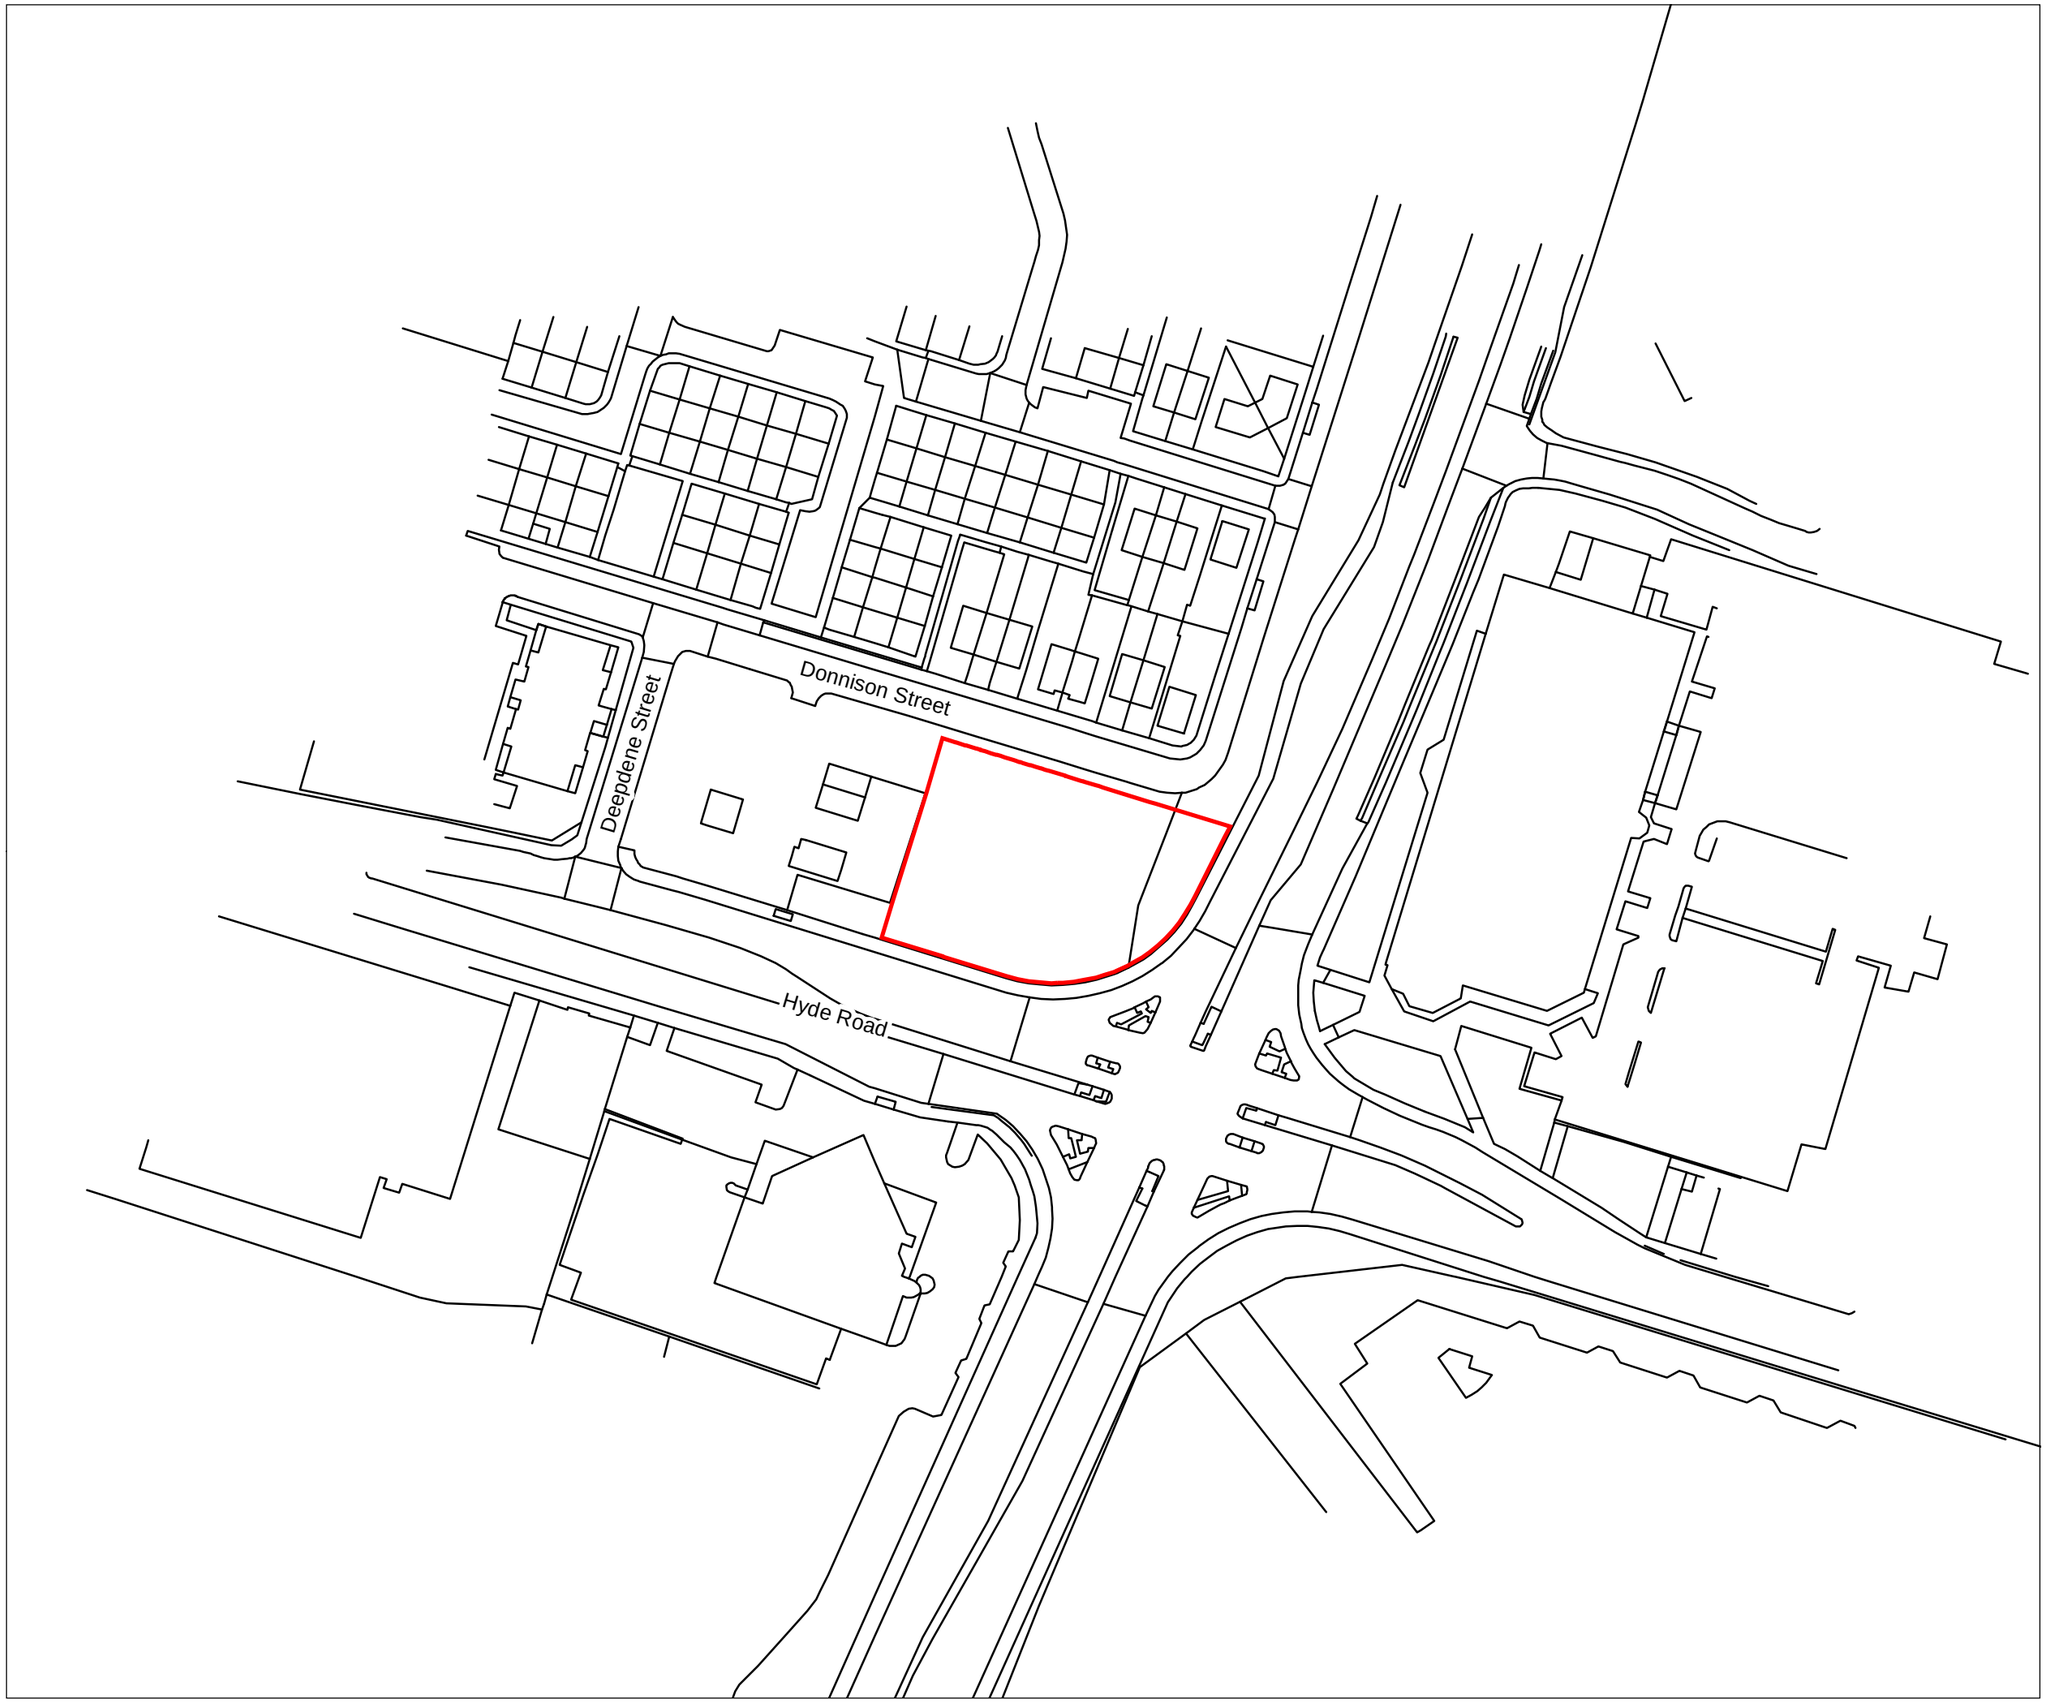

- This drawing is copyright
- Do not scale dimensions from this drawing
- This drawing is to be read in conjuction with all other relevant drawings
- All discrepancies on this drawing are to be reported to the architect
- Do not modify any element of this drawing
- Use drawing only for purpose(s) issued

Key Plan

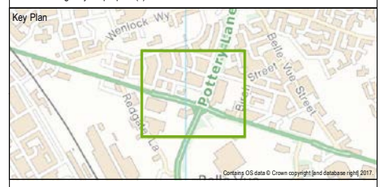

Legend

Site boundary

© Crown copyright and database rights 2017 OS 0100031673

0 5 10 20 30 40 50 Metres

0mm 60mm

Rev	Date	Revision Note	Dn	Rv
A	16/08/17	Site boundary amended	EC	MH

Client / Contractor

Keepmoat Homes Limited

IBI Intelligence Buildings Infrastructure www.ibigroup.com

Project

West Gorton Former Apartment Block Site

Drawing Title

Site location plan

Job Number	Drawing Originated Date	PAS 1192 Status Code
51238	17/05/17	-
Scale@A3	Purpose	
1:1,250	Planning	

Drawing Number	Revision
51238-PL-G-100-01	A