© calder peel partnership ltd
www.calderpeel.com

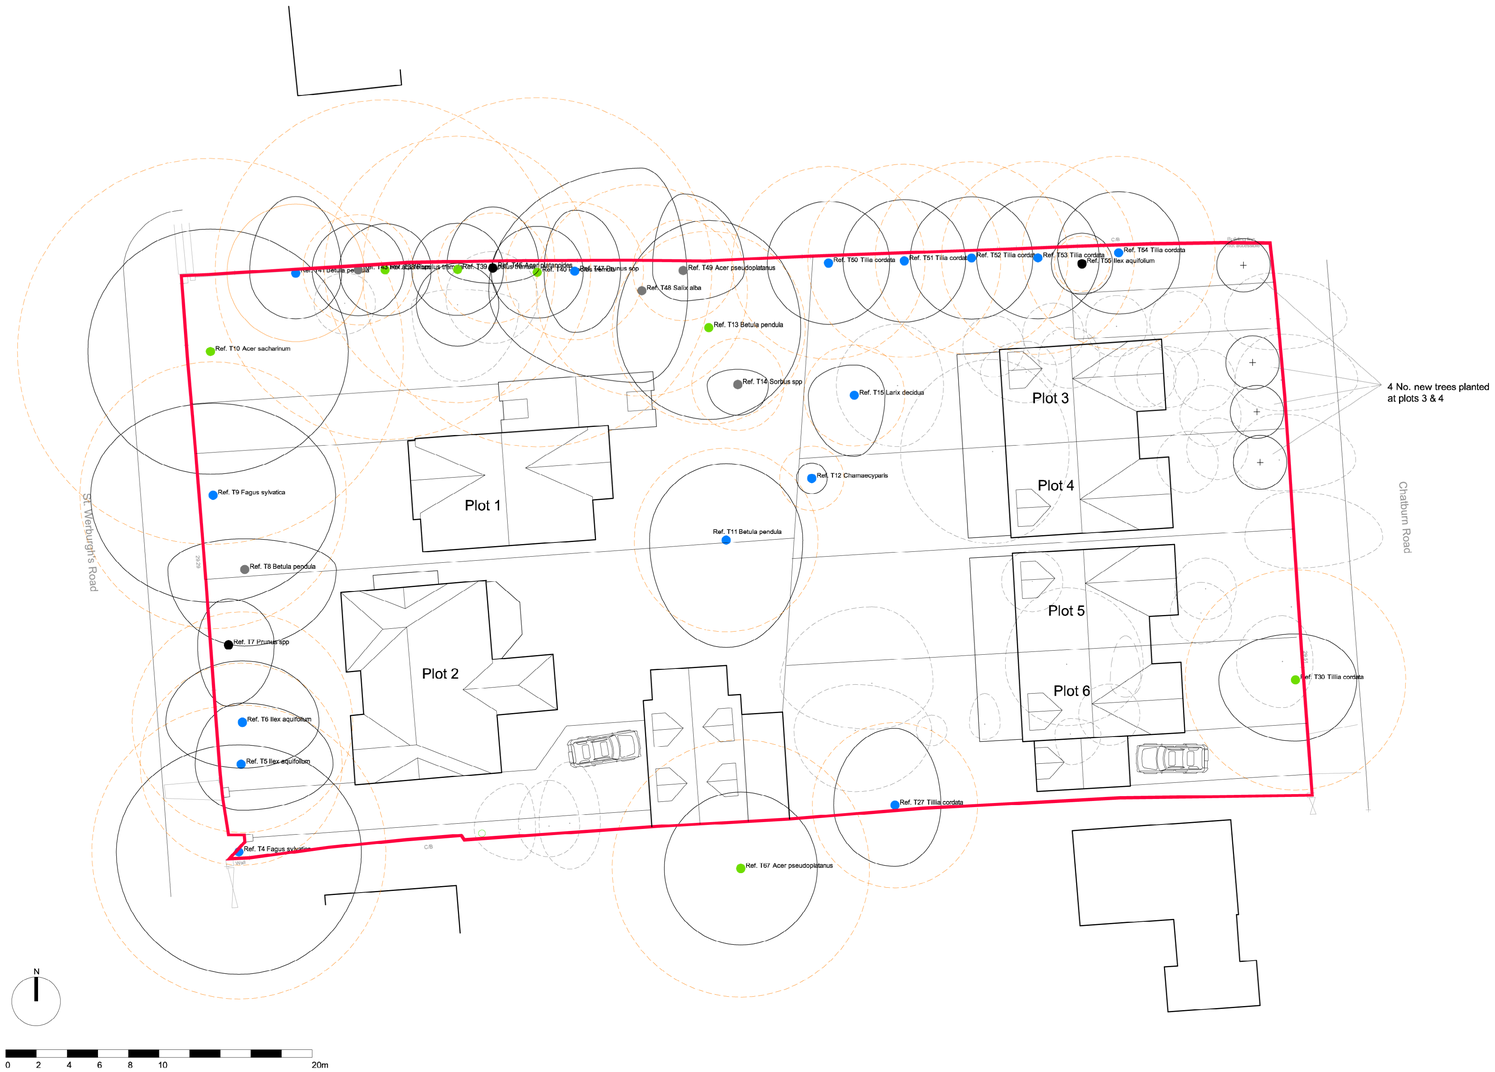

15238 (PL) 008 F

Proposed Block Plan (1:200 @ A1)

St Werburghs Road, Chorlton

calderpeel fgp