DRAWING No: 10 - 16/6/17

10

M 1:50

0 1 2 3 4 5 6 7 8 9 10 [m]

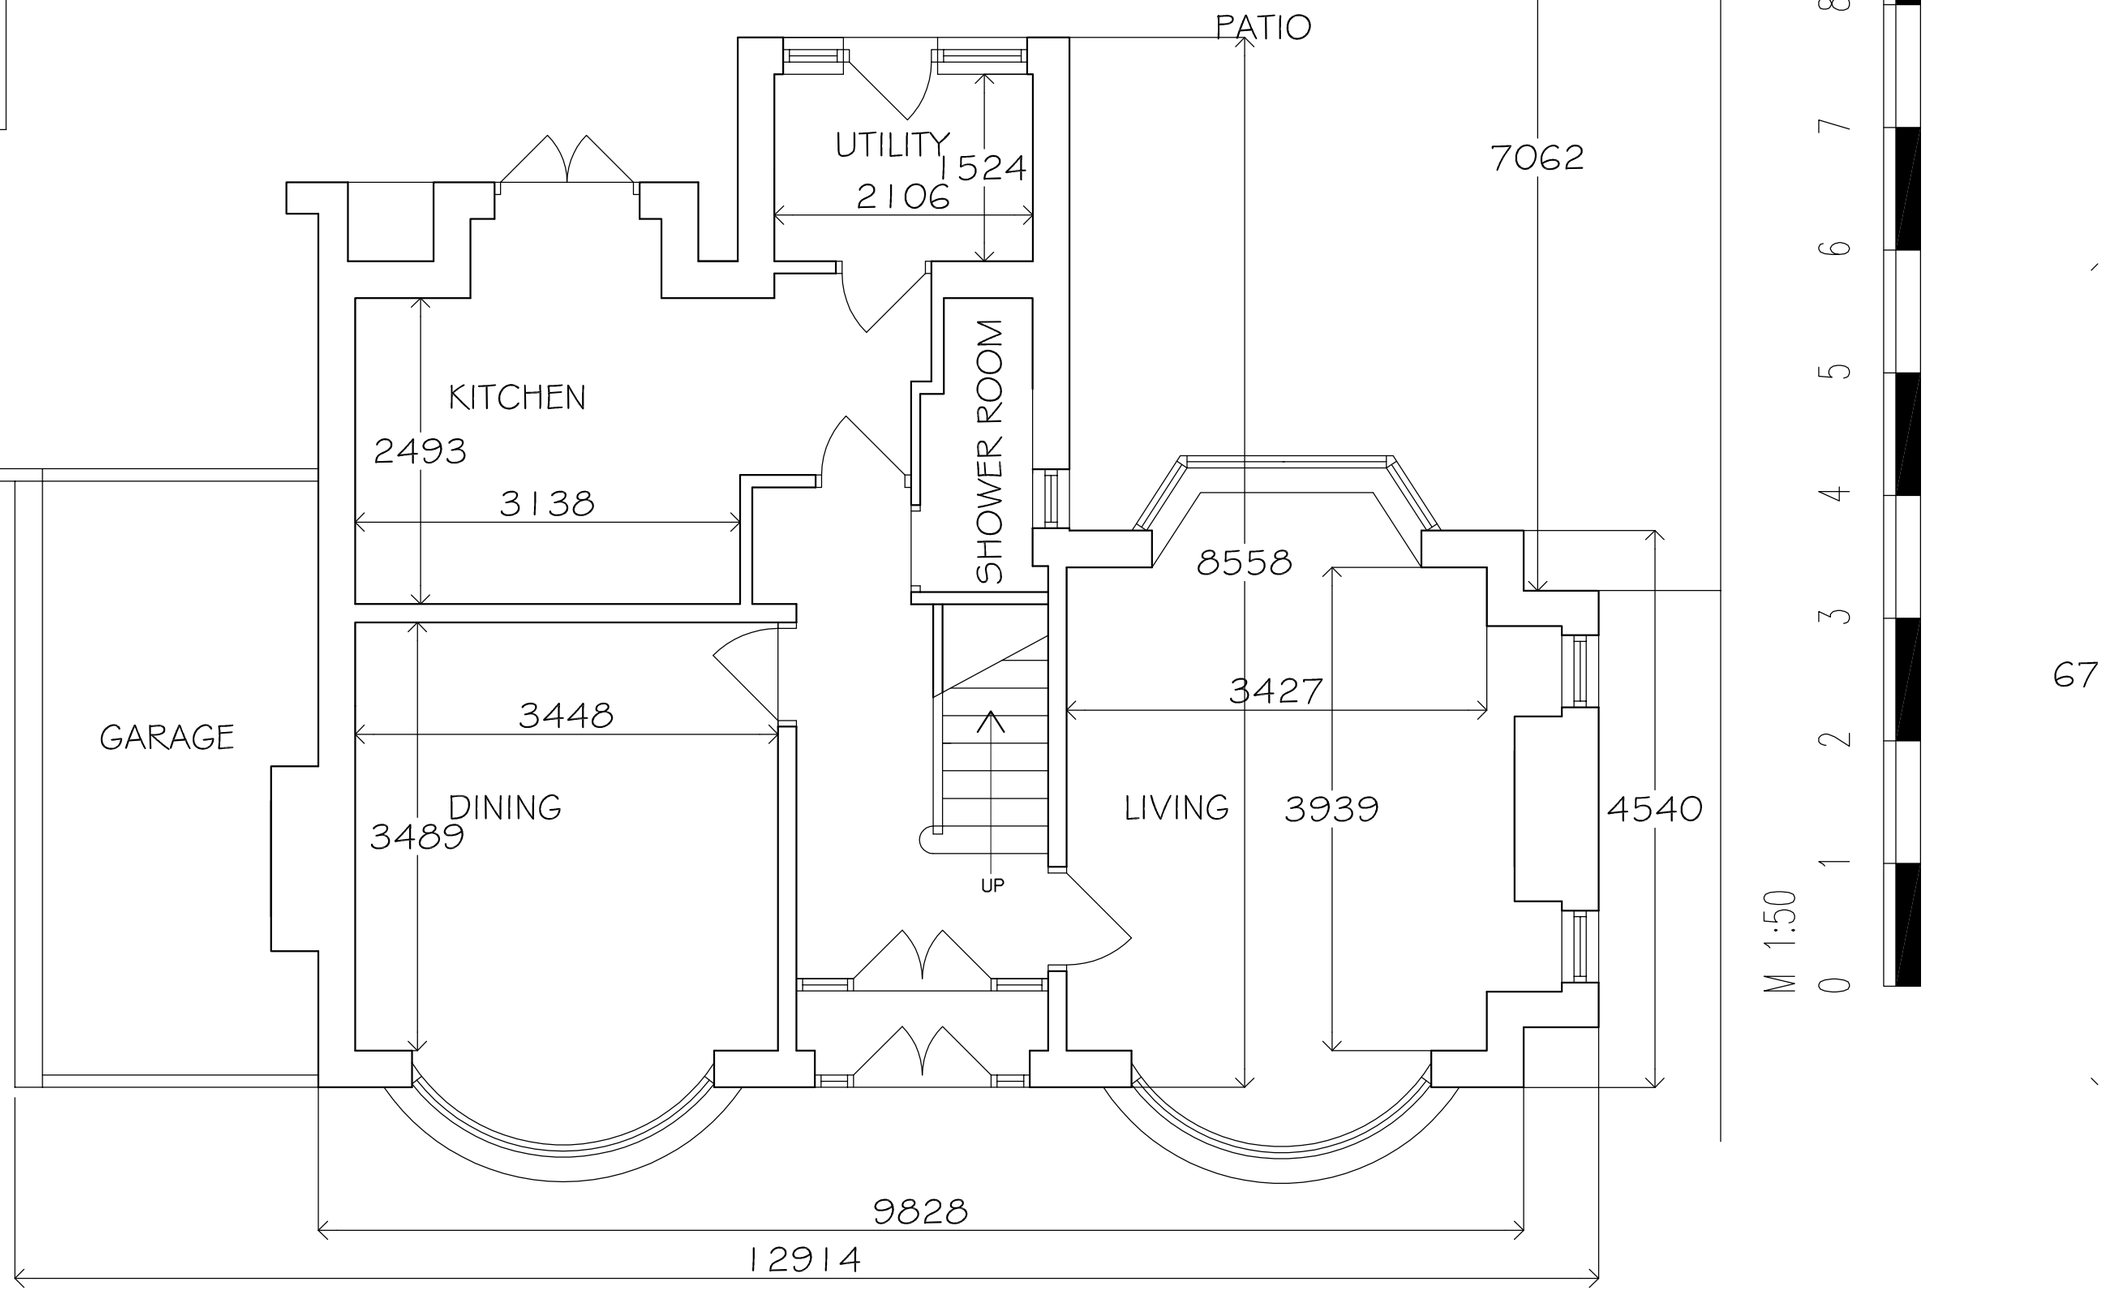

0 1 2 3 4 5 6 7 8 9

M 1:50

67

EXISTING GROUND FLOOR PLAN

job title:	drawing title:	Date:
926 Rochdale Road Manchester M9 7EP	PLANS - EXISTING	MAY 17
EXTENSIONS AND ALTERATIONS —	GROUND FLOOR	Scale: 1:50
		Rev'd -

NO DIMENSIONS TO BE SCALED OFF THIS DRAWING. THIS DRAWING IS ONLY PRODUCED FOR SUBMISSION UNDER THE BUILDING REGULATIONS AND/OR PLANNING ACTS. THIS DRAWING MUST NOT BE USED AS A WORKING DRAWING. ALL DRAWINGS MUST BE READ IN CONJUNCTION WITH EACH OTHER AND ANY BUILDING REGULATION OR OTHER NOTES WITH THE APPROVED APPLICATION