
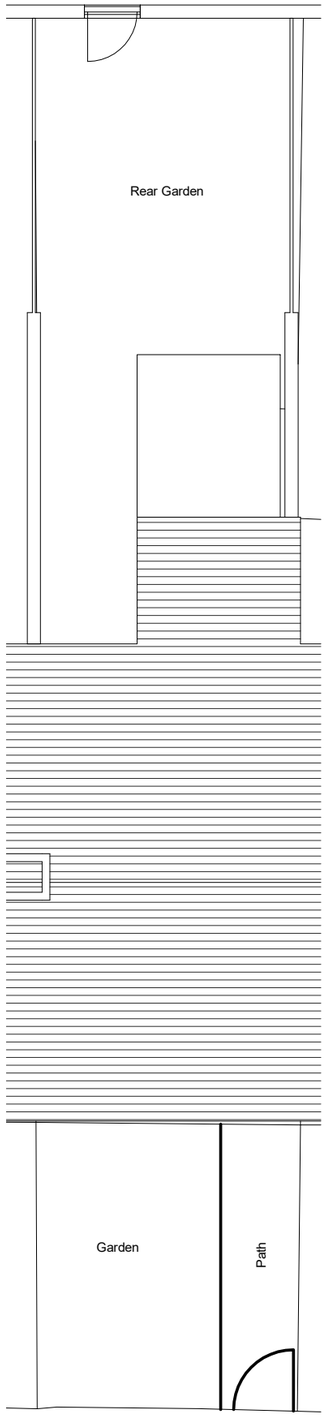


Site (as existing)
1 : 100

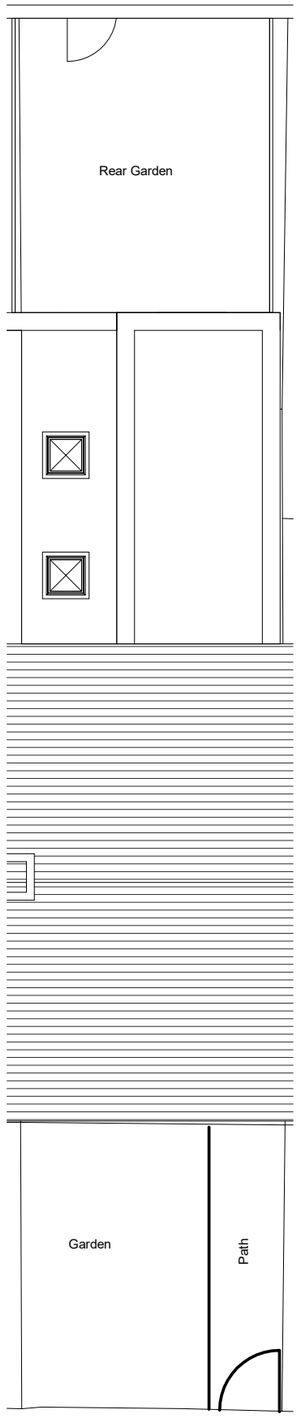

Site (as proposed)
1 : 100

notes:

All dimensions are in millimetres unless stated otherwise. No dimensions to be scaled from drawings. All dimensions to be checked on site prior to manufacture.

Any discrepancies between drawings and site conditions are to be reported to the contract manager.

This drawing is to be read in conjunction with all relevant Structural Engineers and Mechanical & Electrical Engineers drawings and specification.



dwg status:

PLANNING

Rev	Description	Date	By	Chk

dwg title:	Existing & Proposed Site Plan		
job title:	Extension to 13 Henwood Road, Manchester, M20 4XQ for Mr & Mrs Smith		
scale:	1 : 100 @ A3	drawn:	JH
date:	05/22/17	job no:	15_001
dwg no:	002	rev:	