

EXISTING WEST FACING FRONT ELEVATION

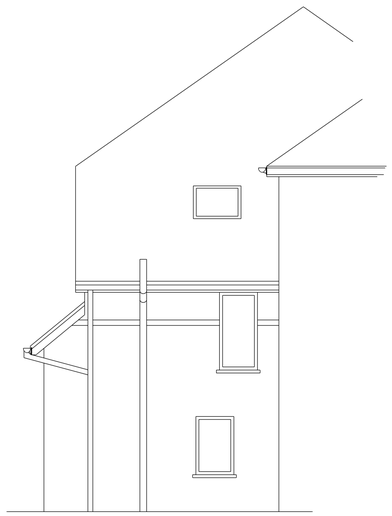

EXISTING NORTH FACING SIDE ELEVATION

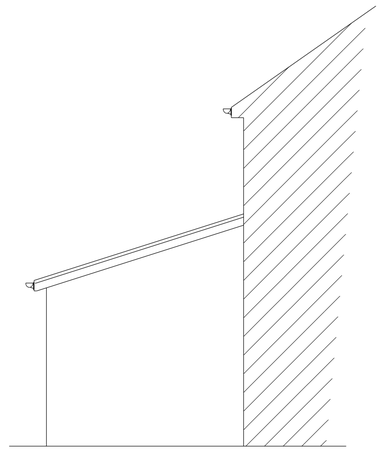

EXISTING SOUTH FACING SIDE ELEVATION



EXISTING EAST FACING REAR ELEVATION

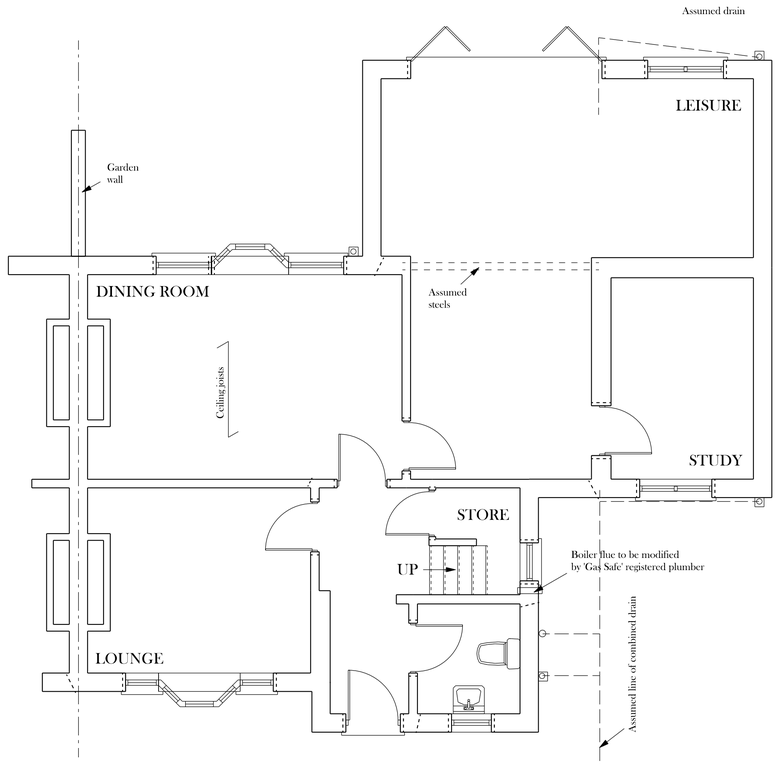

EXISTING GROUND FLOOR PLAN

BRADLEY BUILDING DESIGN LTD.
34, OAK DRIVE,
BRAMHALL,
STOCKPORT,
CHESHIRE.
SK7 2AD.
0161 439 0087
Mob 07989 326039
bradleybuildingdesign@btopenworld.com

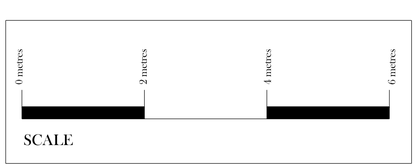

EXISTING DWELLING

SINGLE STOREY FRONT & REAR EXTENSION

for

Mr. and Mrs.D. BRADBURY-CHEETHAM,

at

59, PARRS WOOD AVENUE,

DIDSBURY,

M20 5NB.

Scale 1:50 @ A1

Date JUNE 2017

Drawing Number 1569/1